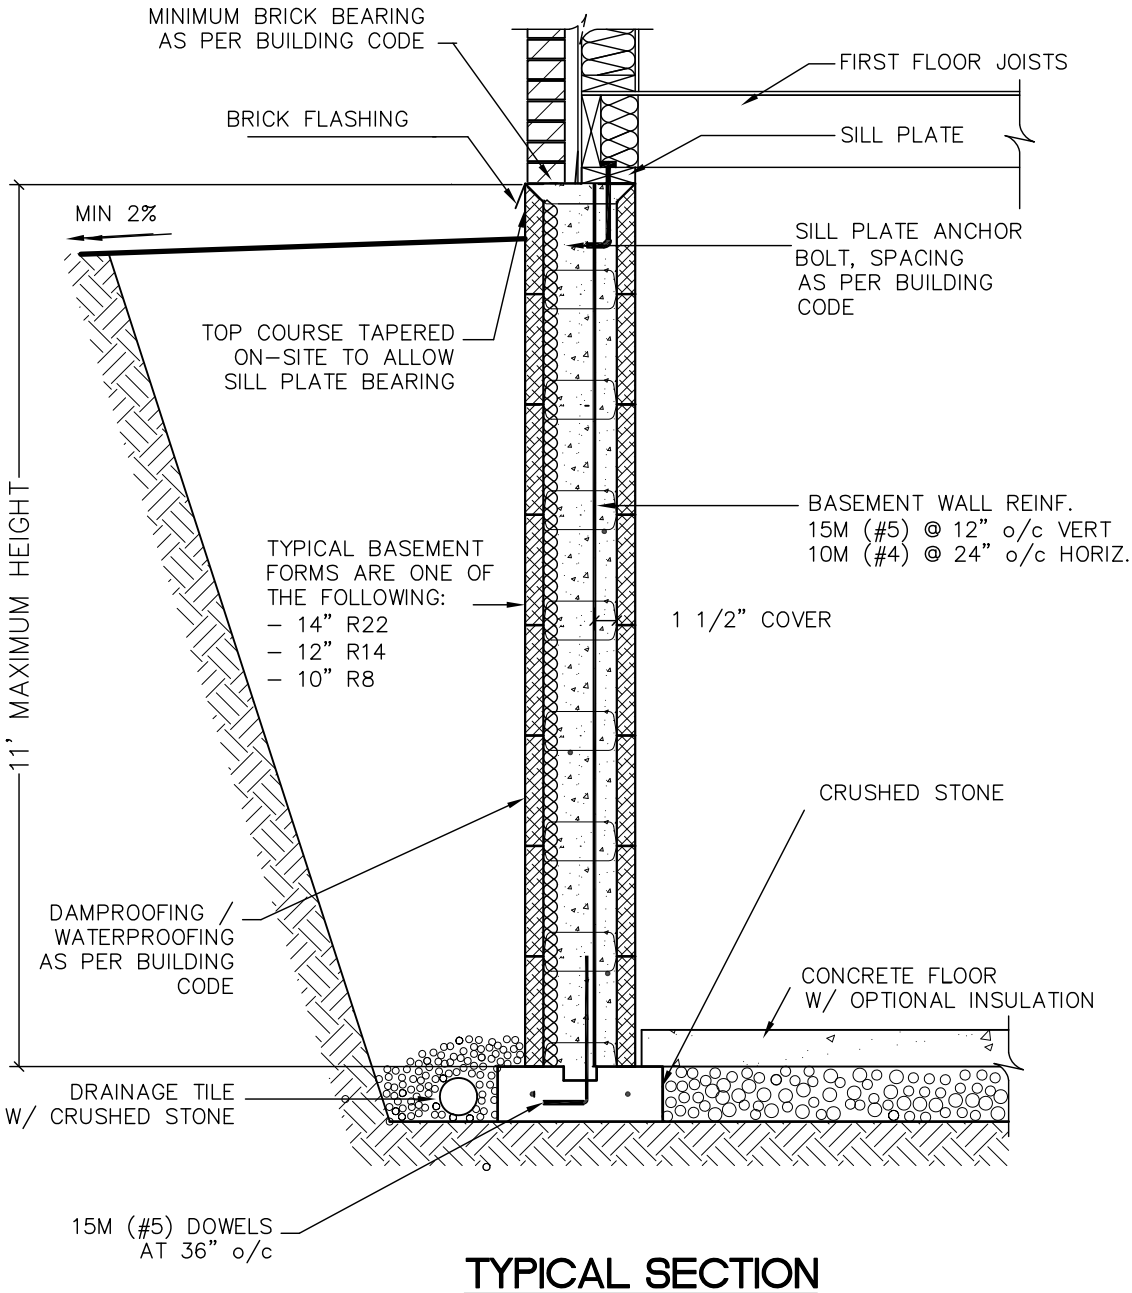


# TYPICAL SECTION

APPLICABLE WALL SYSTEMS – 8" R-8, 10" R-14. 12" R-22 ar 14" R-28

| | | |
|---|---|---|
| TITLE: | **BASEMENT / ABOVE GRADE WALL** | SCALE: NTS |
| PROJECT: | **TYPICAL** | JOB NO: n/a |
| | | DWG NO: |

nexcem