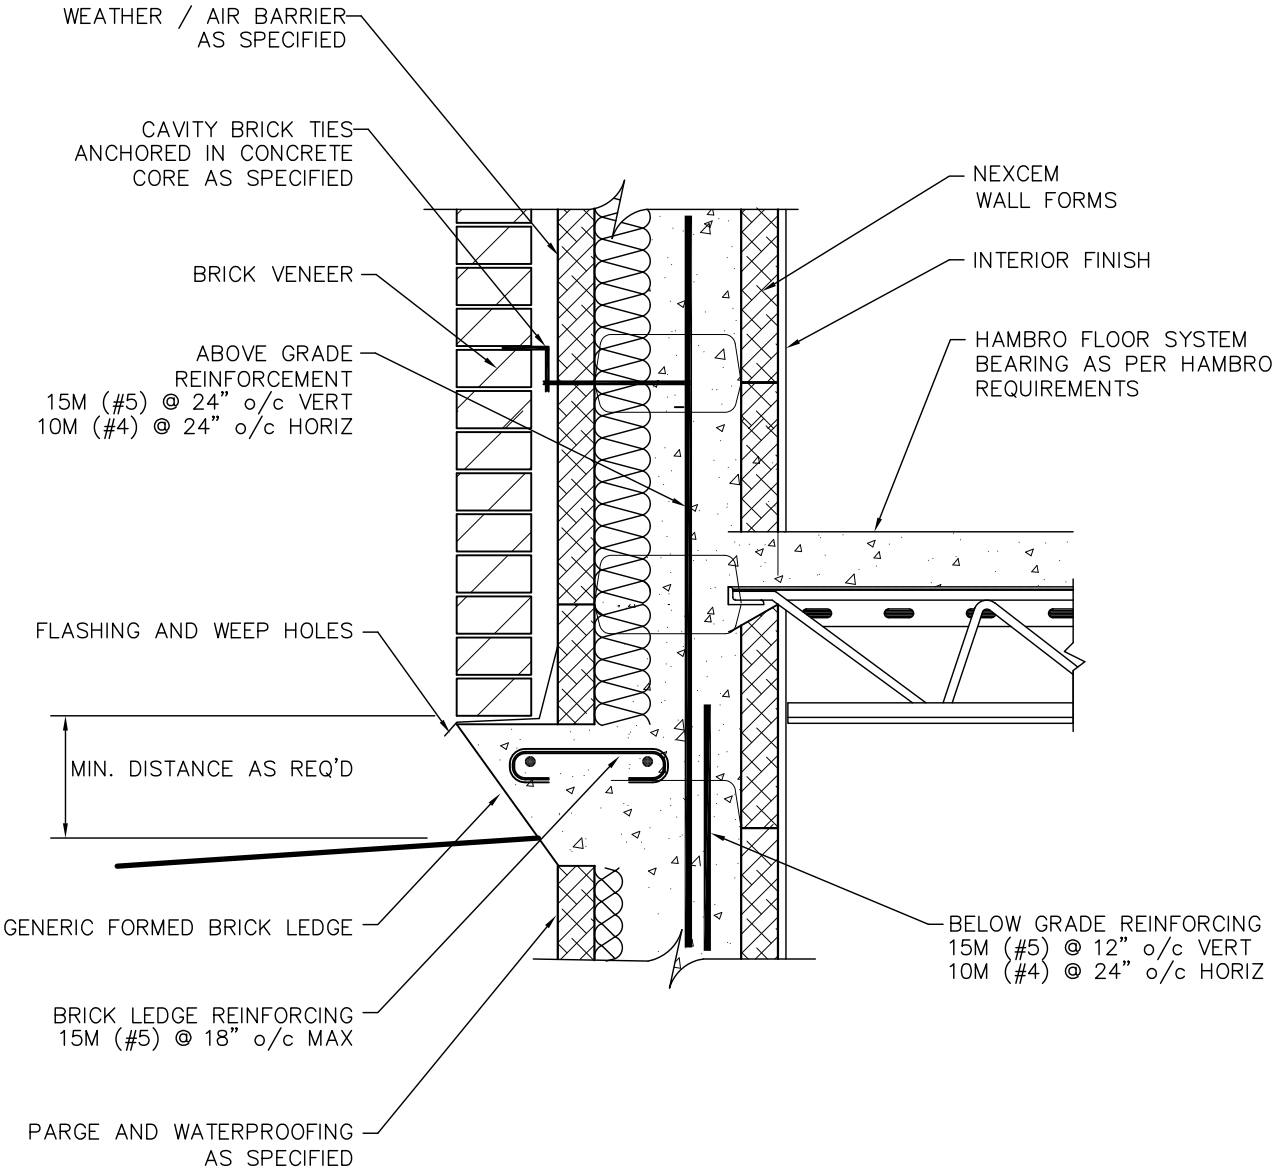


# TYPICAL SECTION

APPLICABLE WALL SYSTEMS – 8" R–8, 10" R–14. 12" R–22 ar 14" R–28

| | | |
|---|---|---|
| TITLE: FLOOR CONNECTION | | SCALE: NTS |
| PROJECT: TYPICAL | | JOB NO: n/a |
| nexcem® | | DWG NO: |