THIS DRAWING IS COPYRIGHTED PROPERTY OF NEXCEM INC.
REPRODUCTION OR ALTERATION WITHOUT PERMISSION IS
NOT PERMITTED

#5 BAR CAN BE USED IN PLACE OF 15M
#4 BAR CAN BE USED IN PLACE OF 10M

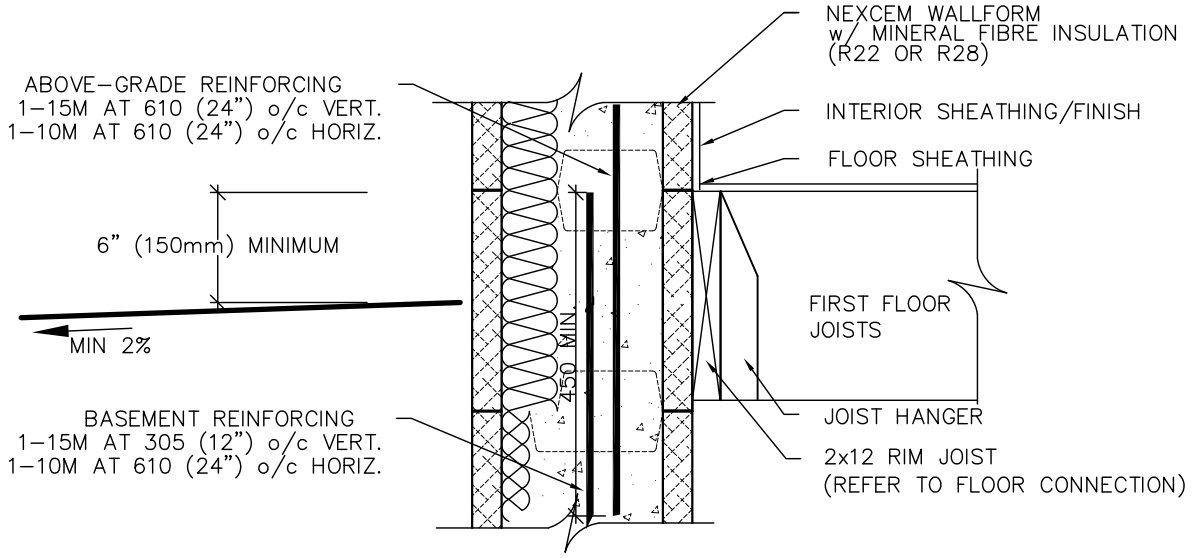

1 DET-1A **Top of Foundation**

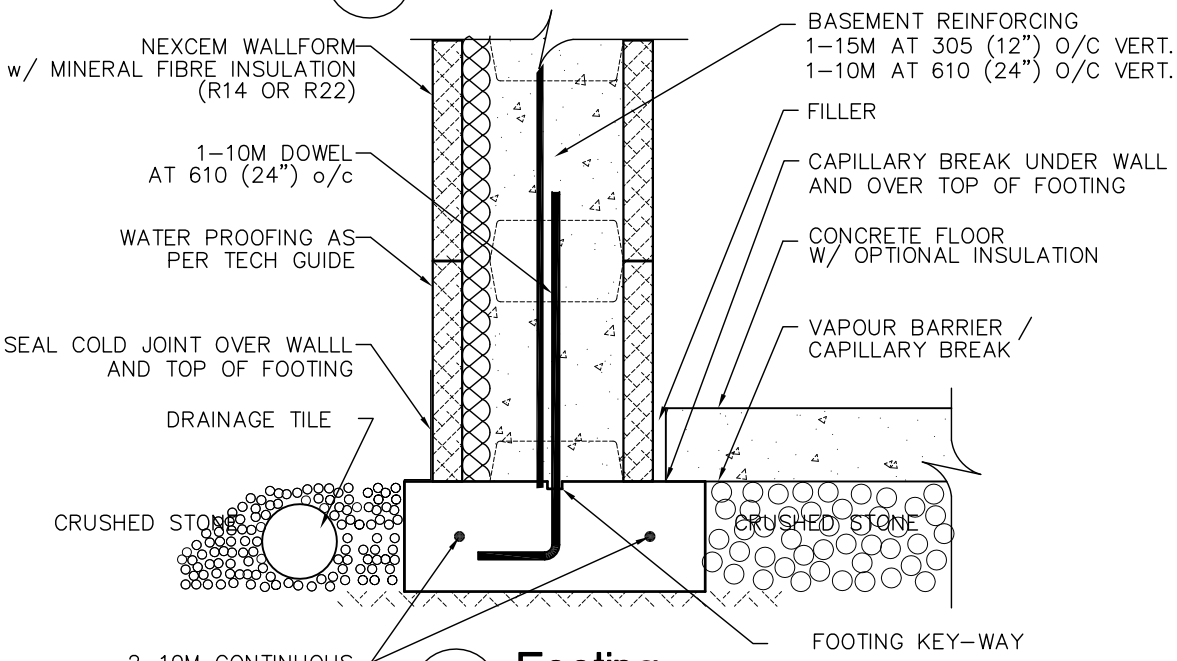

2 DET-1A **Footing**

TITLE: **Typical Basement w/ Nexcem Above-Grade**					SCALE: 1 : 10
PROJECT: **DETAILS - NEXCEM WALLFORM SYSTEM**					JOB NO: n/a
DATE:	DRAWN BY: VA	ACAD FILE NO:	REVISED:		DWG NO: NFT-1