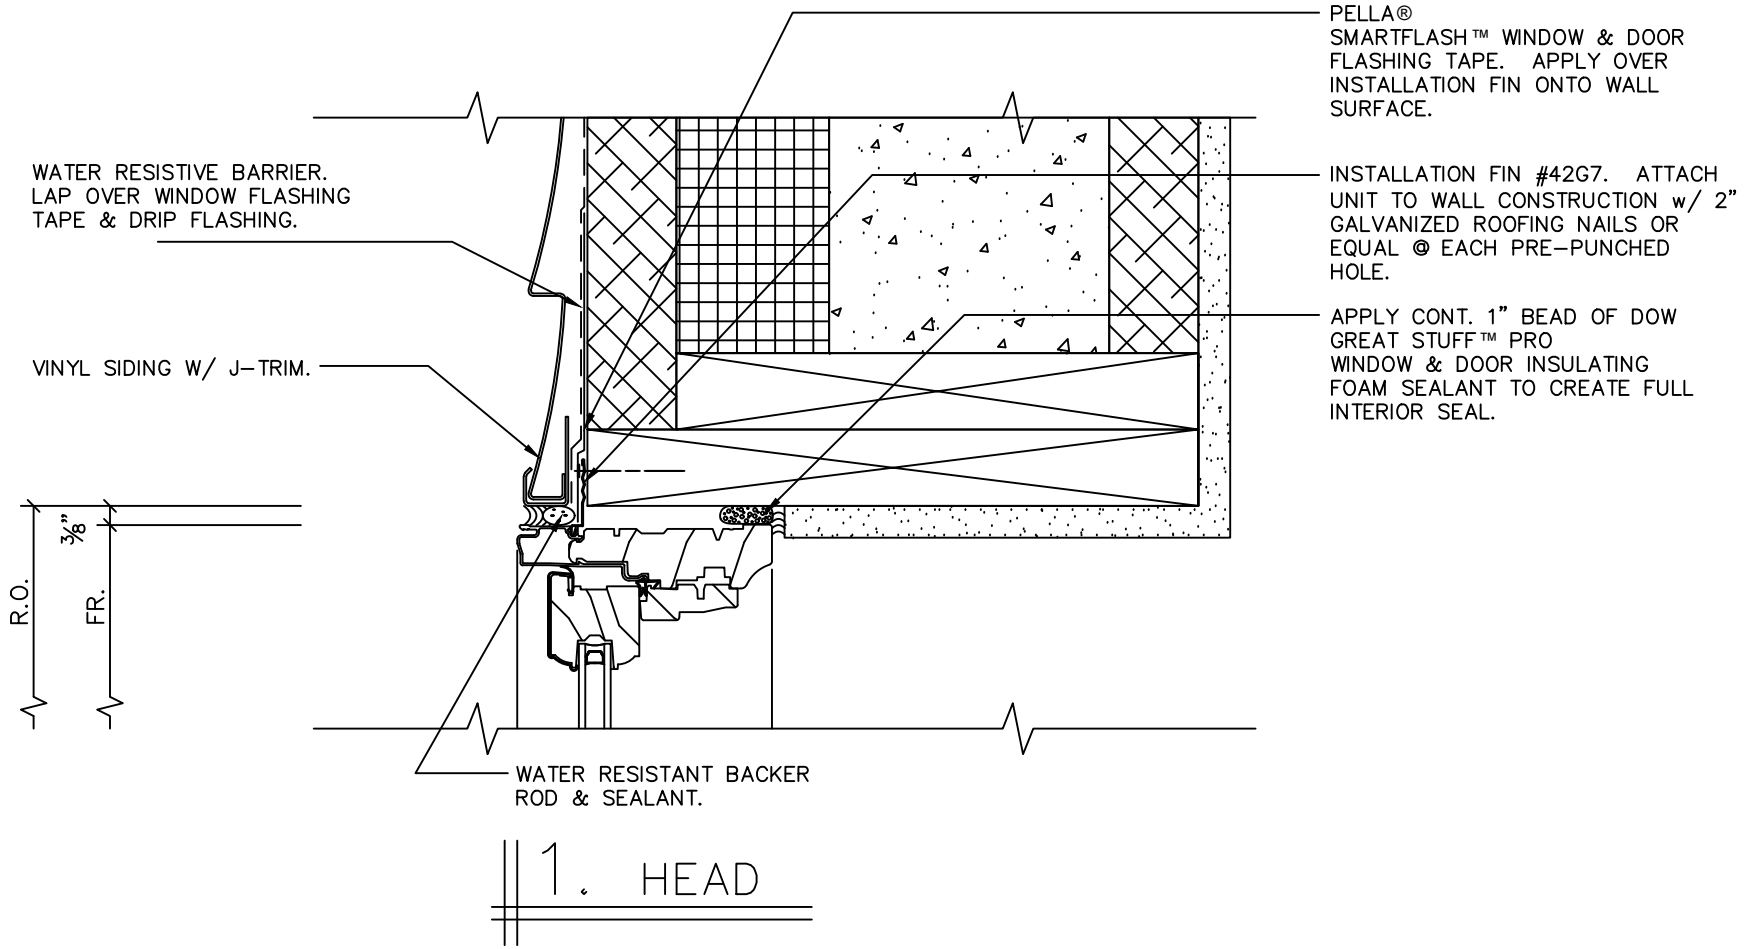

1. HEAD

TYPICAL WINDOW INSTALLATION

PELLA CORPORATION * ARCHITECTURAL SERVICES | PROJECT NUMBER: 64637 | SCALE: 3" = 1'-0"

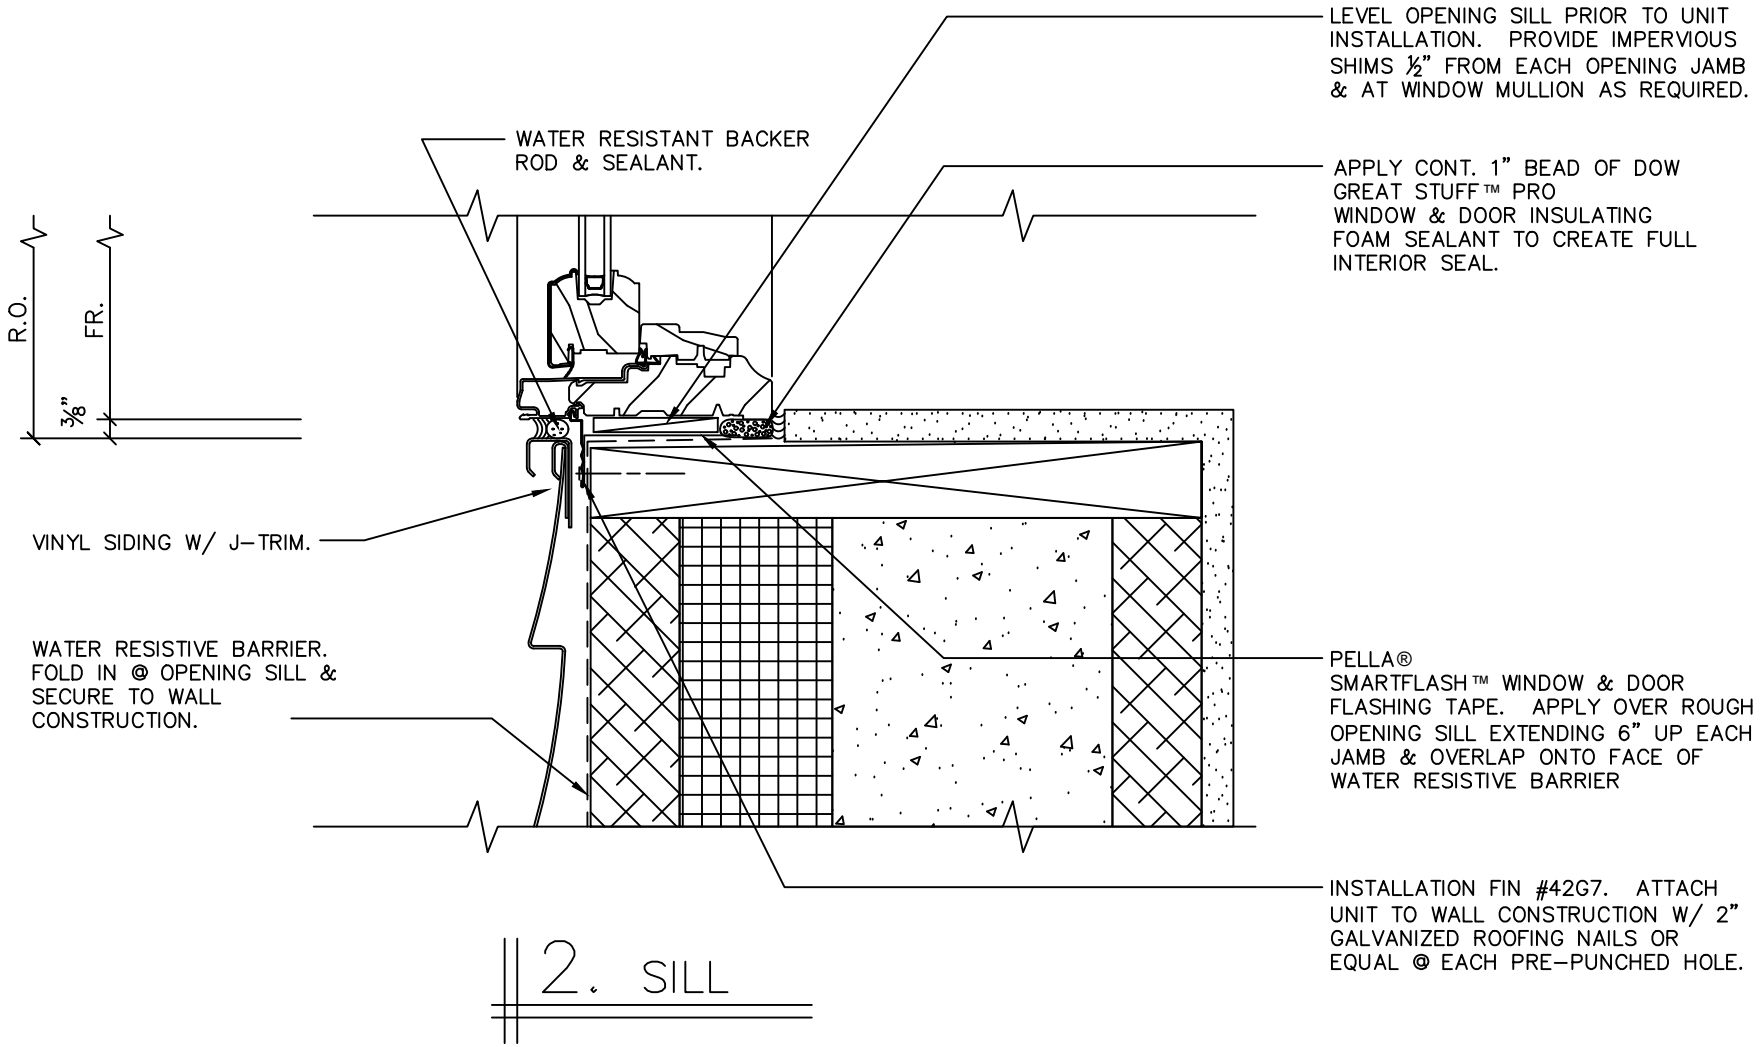

2. SILL

TYPICAL WINDOW INSTALLATION

PELLA CORPORATION * ARCHITECTURAL SERVICES | PROJECT NUMBER: 64637 | SCALE: 3" = 1'-0"

nexcem®

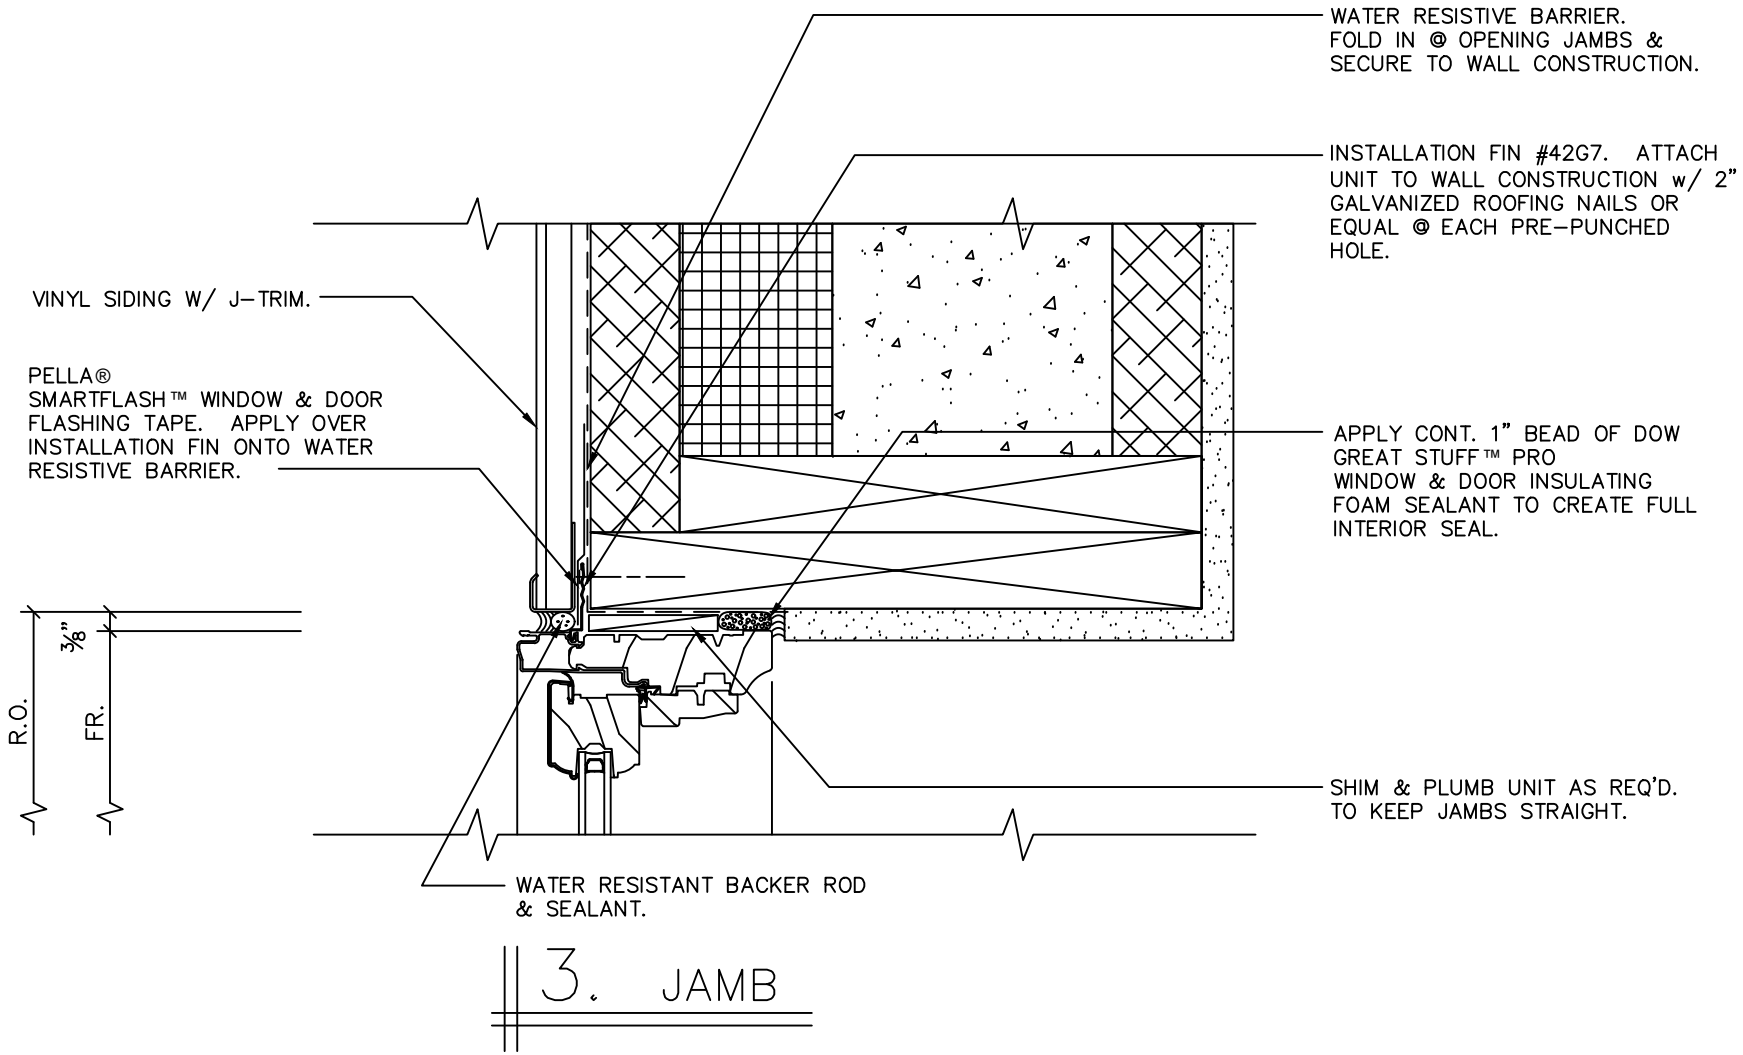

3. JAMB

TYPICAL WINDOW INSTALLATION

PELLA CORPORATION * ARCHITECTURAL SERVICES | PROJECT NUMBER: 64637 | SCALE: 3" = 1'-0"

nexcem®

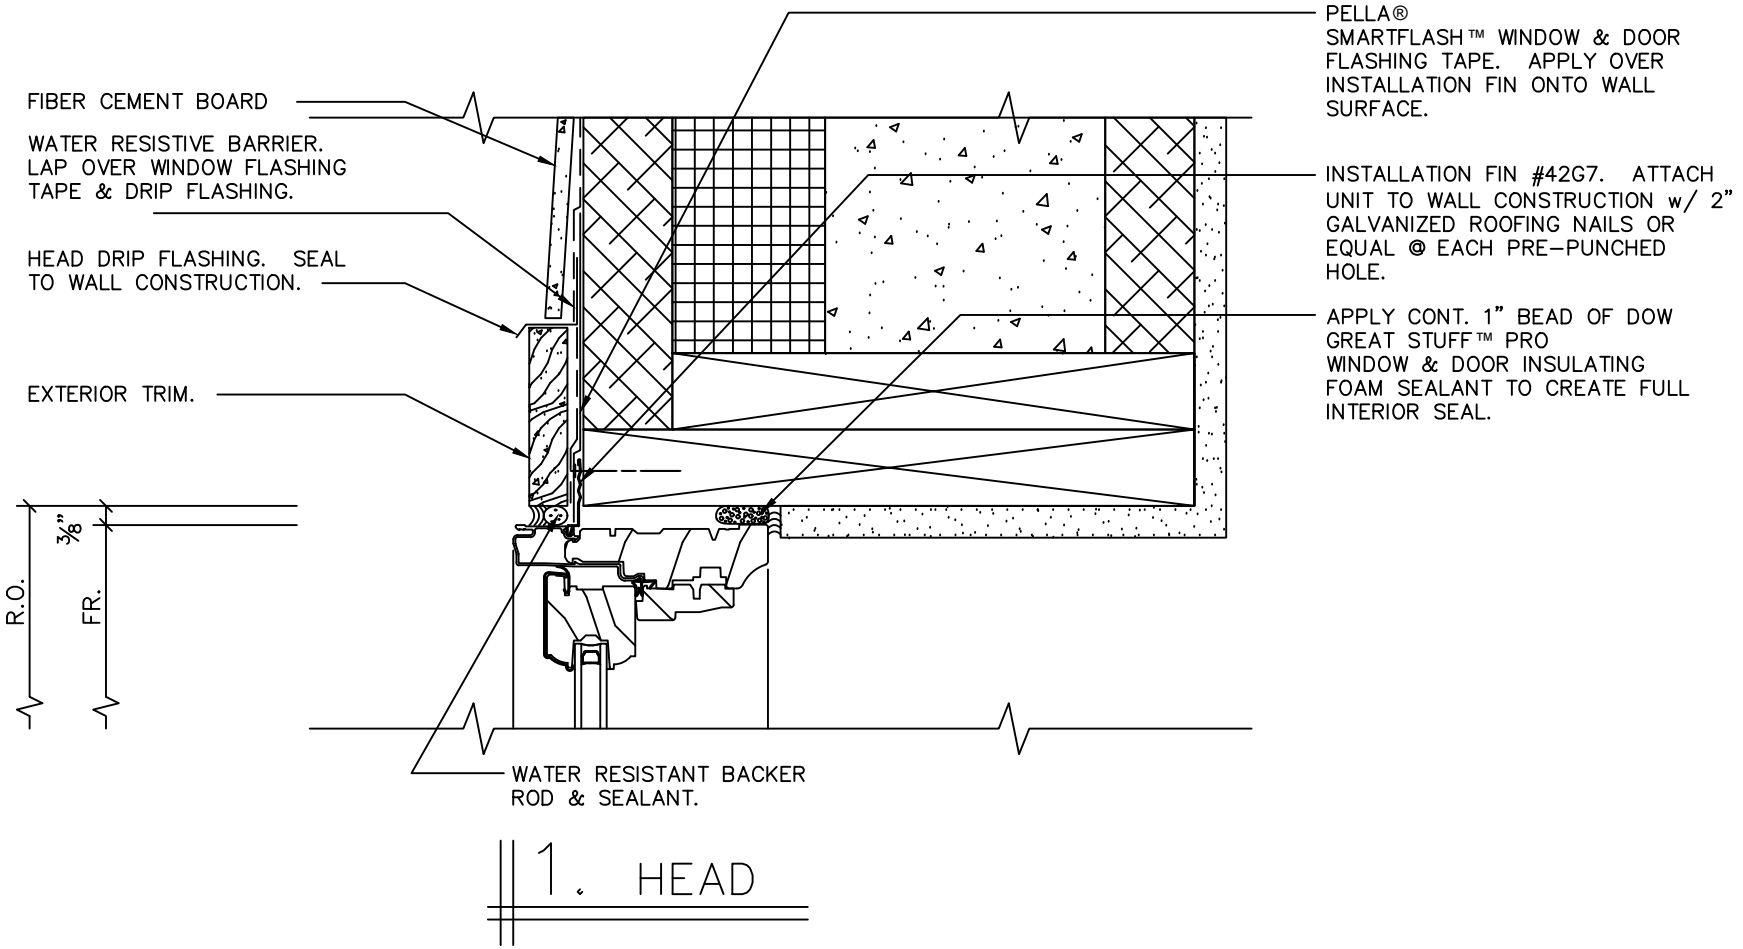

1. HEAD

TYPICAL WINDOW INSTALLATION

PELLA CORPORATION * ARCHITECTURAL SERVICES | PROJECT NUMBER: 64637 | SCALE: 3" = 1'-0"

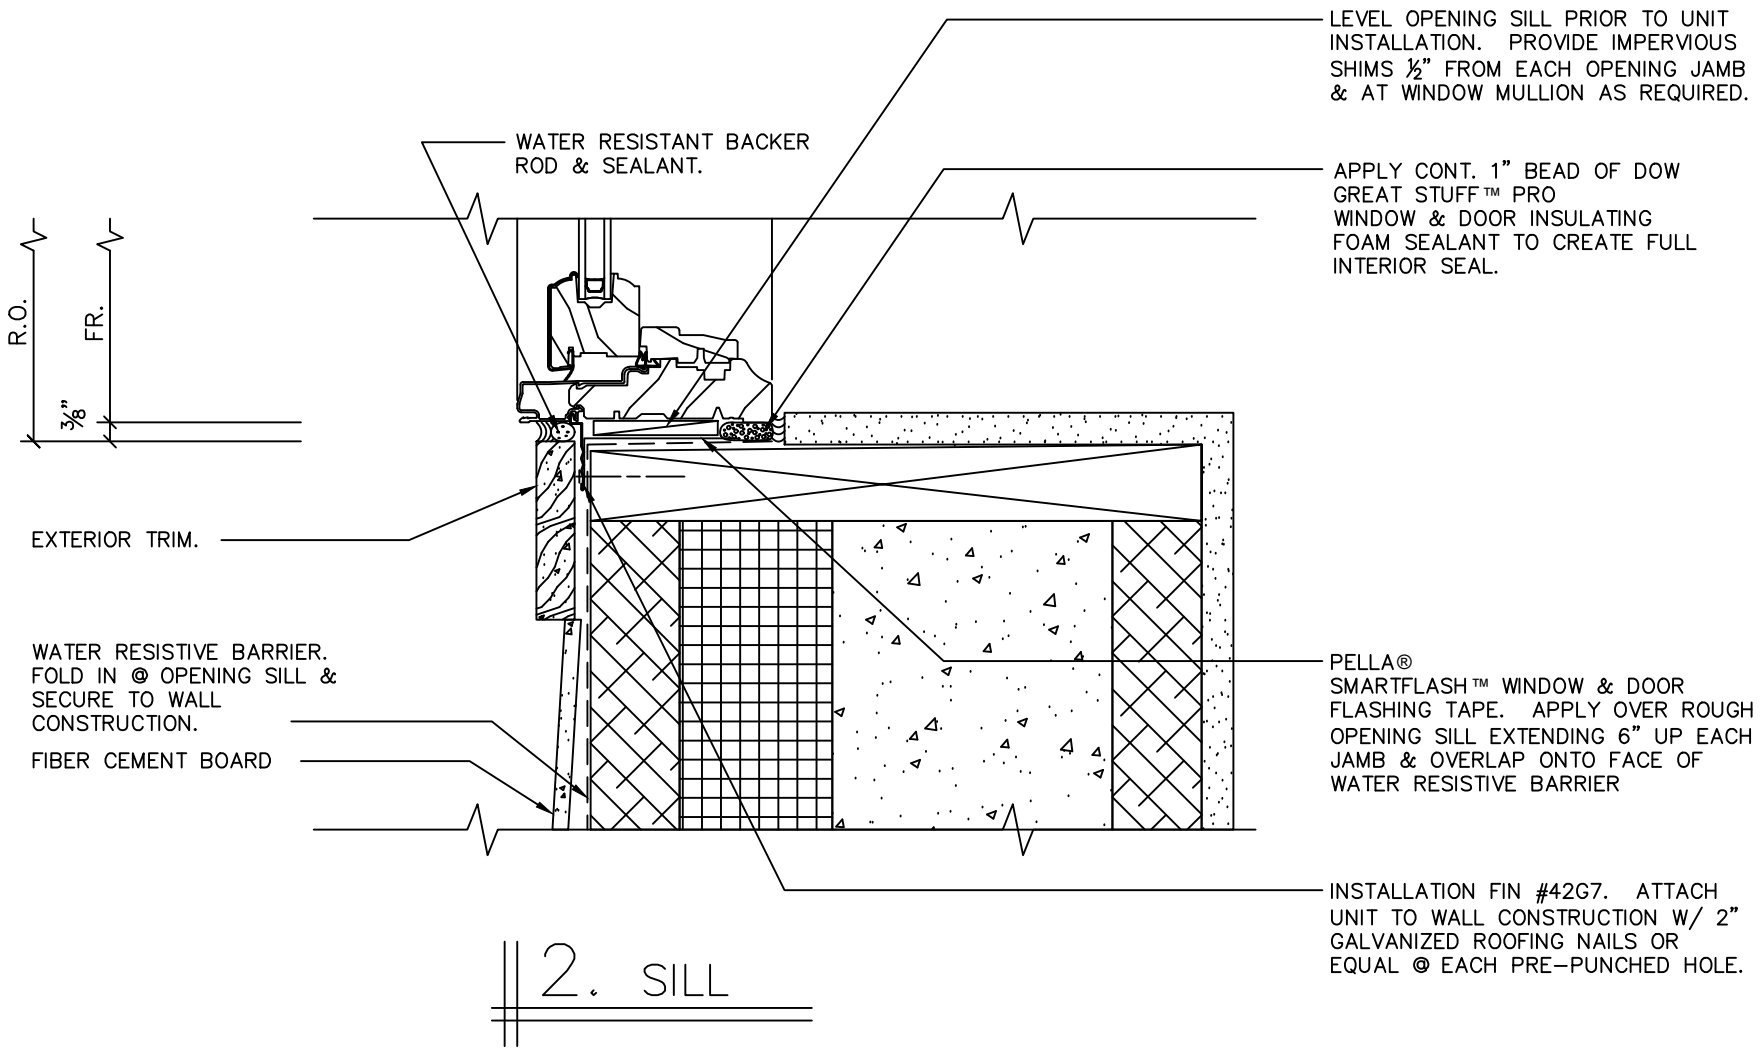

2. SILL

TYPICAL WINDOW INSTALLATION

PELLA CORPORATION * ARCHITECTURAL SERVICES | PROJECT NUMBER: 64637 | SCALE: 3" = 1'-0"

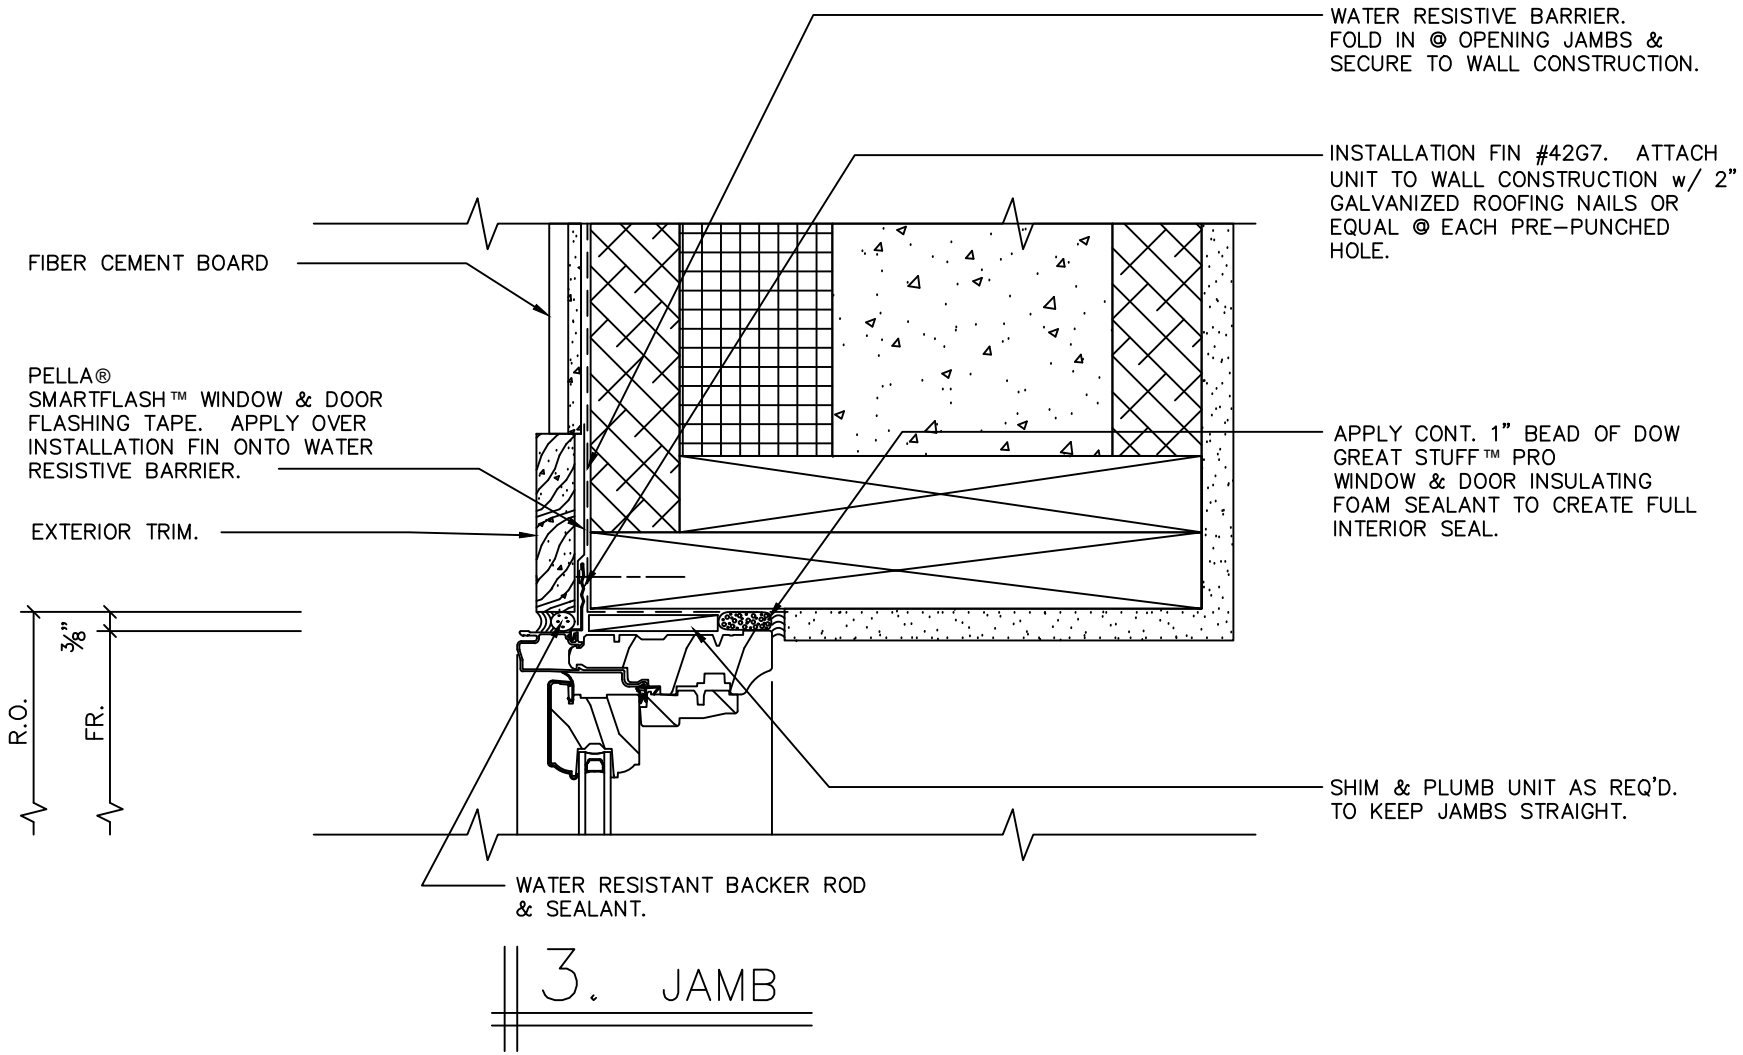

3. JAMB

TYPICAL WINDOW INSTALLATION

PELLA CORPORATION * ARCHITECTURAL SERVICES | PROJECT NUMBER: 64637 | SCALE: 3" = 1'-0"

nexcem®

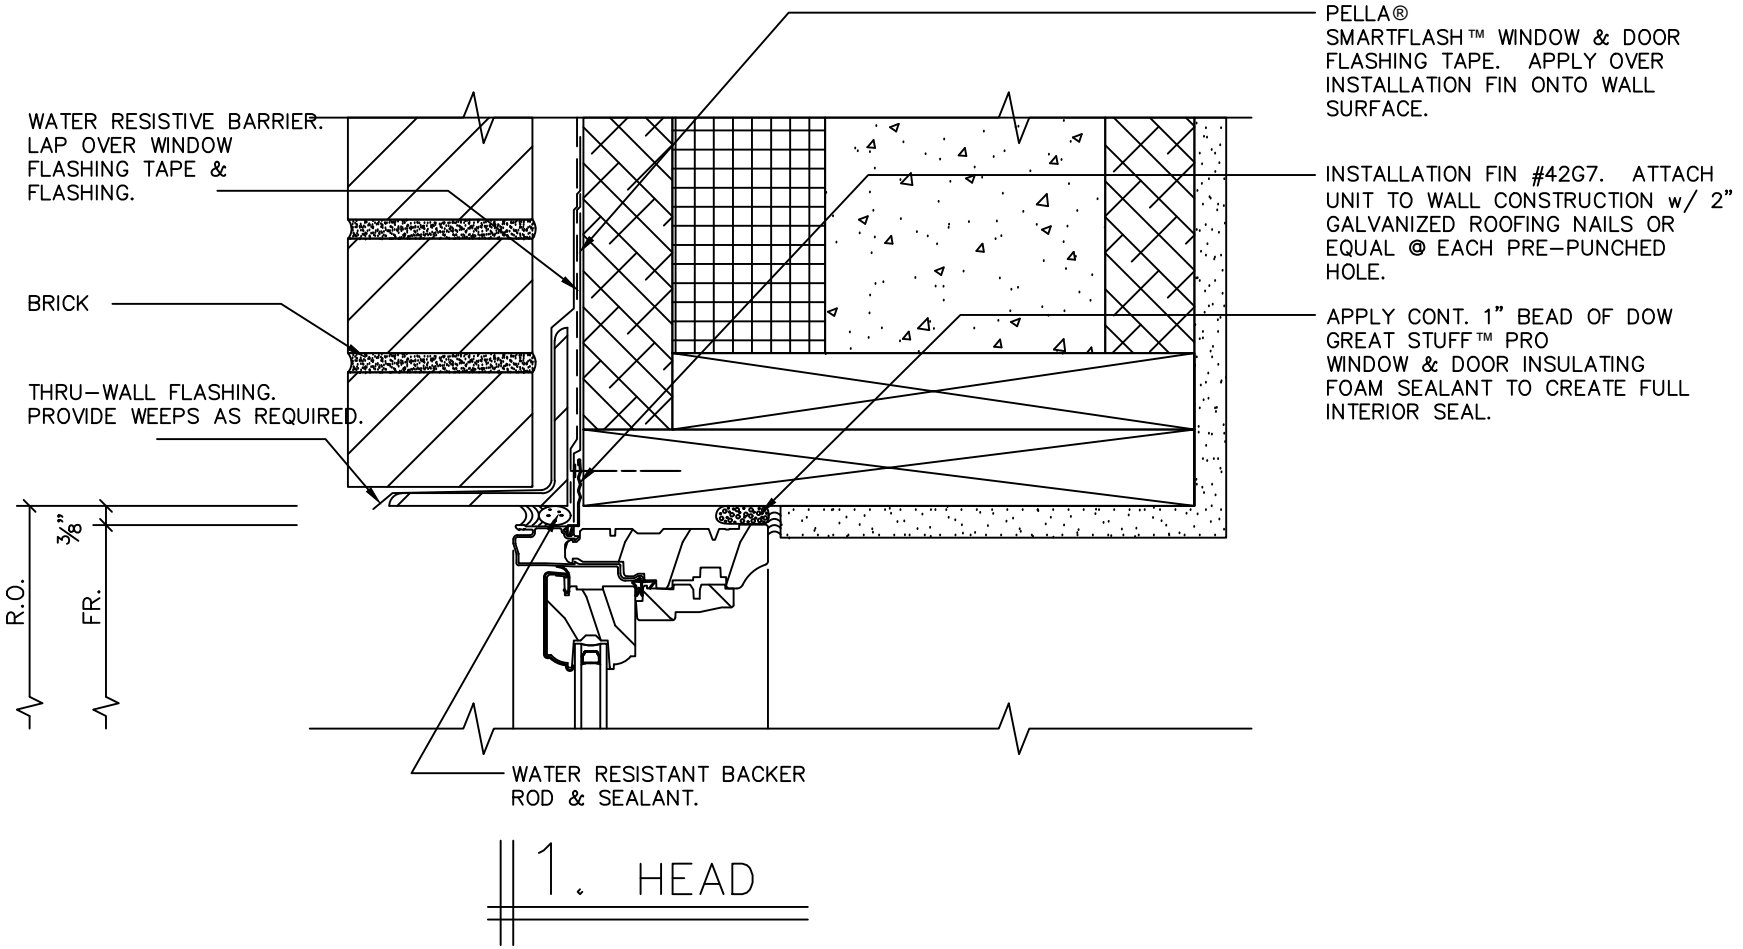

1. HEAD

TYPICAL WINDOW INSTALLATION

PELLA CORPORATION * ARCHITECTURAL SERVICES | PROJECT NUMBER: 64637 | SCALE: 3" = 1'-0"

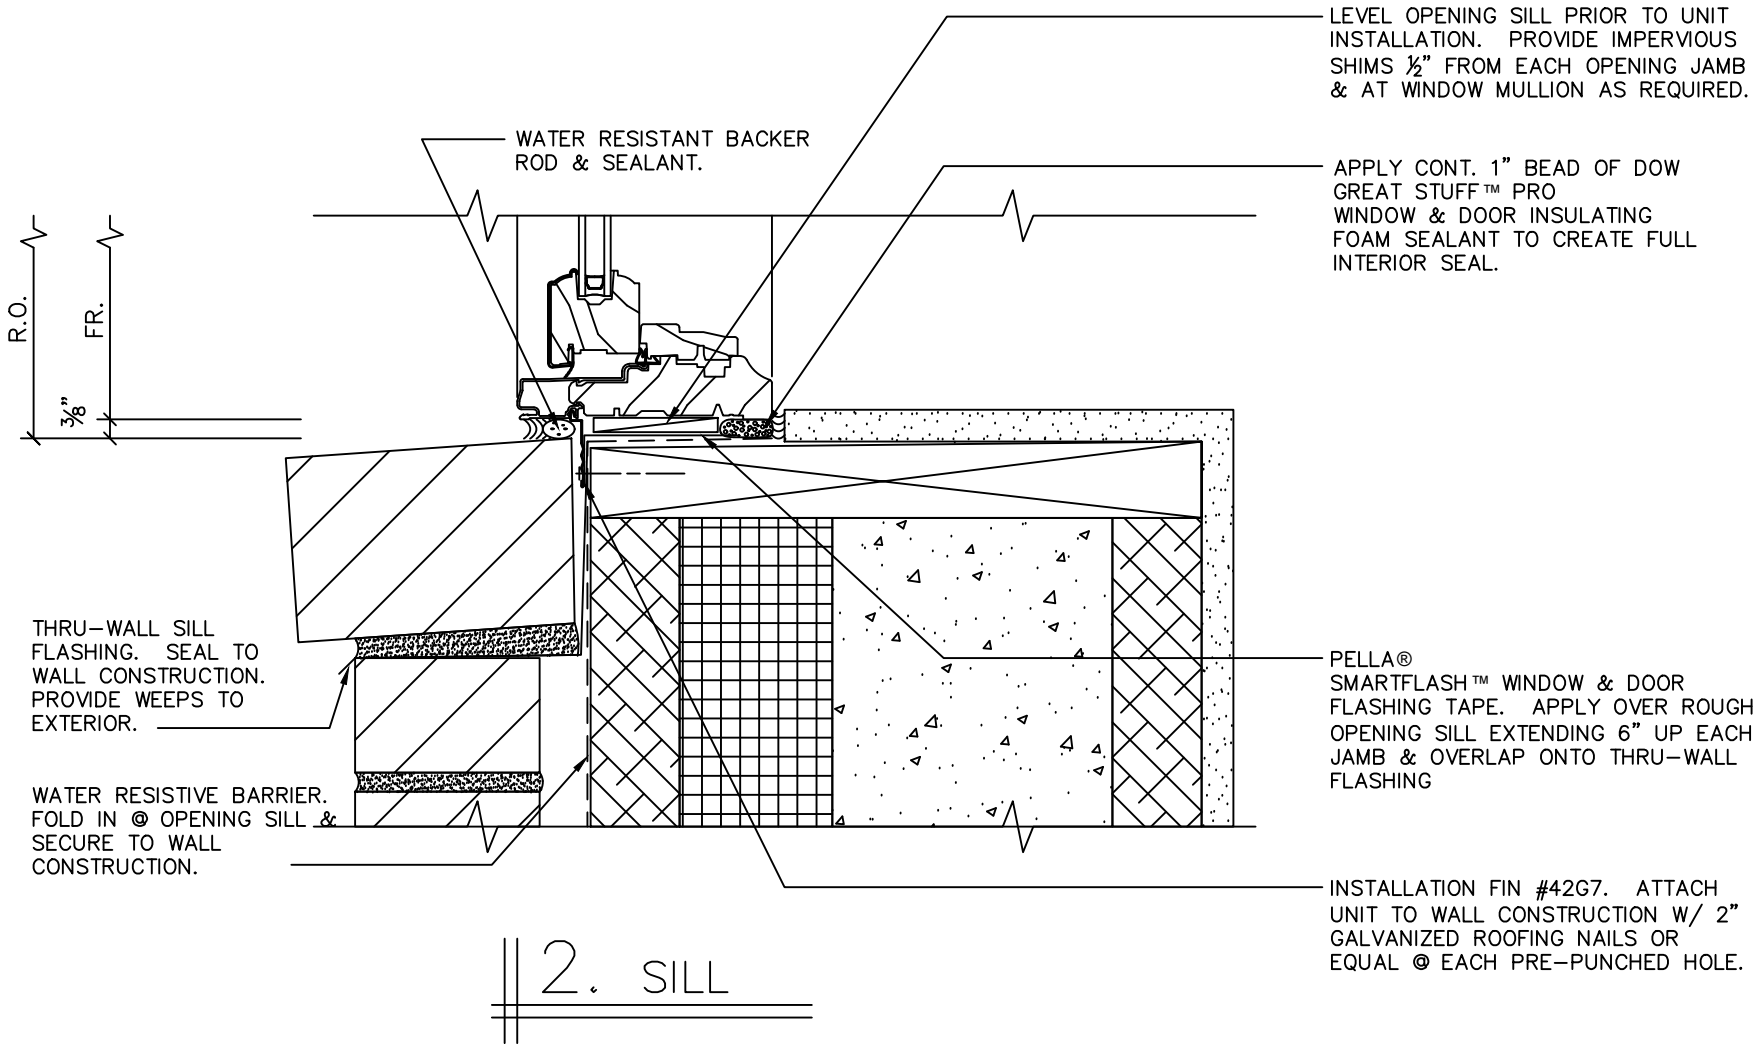

2. SILL

TYPICAL WINDOW INSTALLATION

PELLA CORPORATION * ARCHITECTURAL SERVICES | PROJECT NUMBER: 64637 | SCALE: 3" = 1'-0"

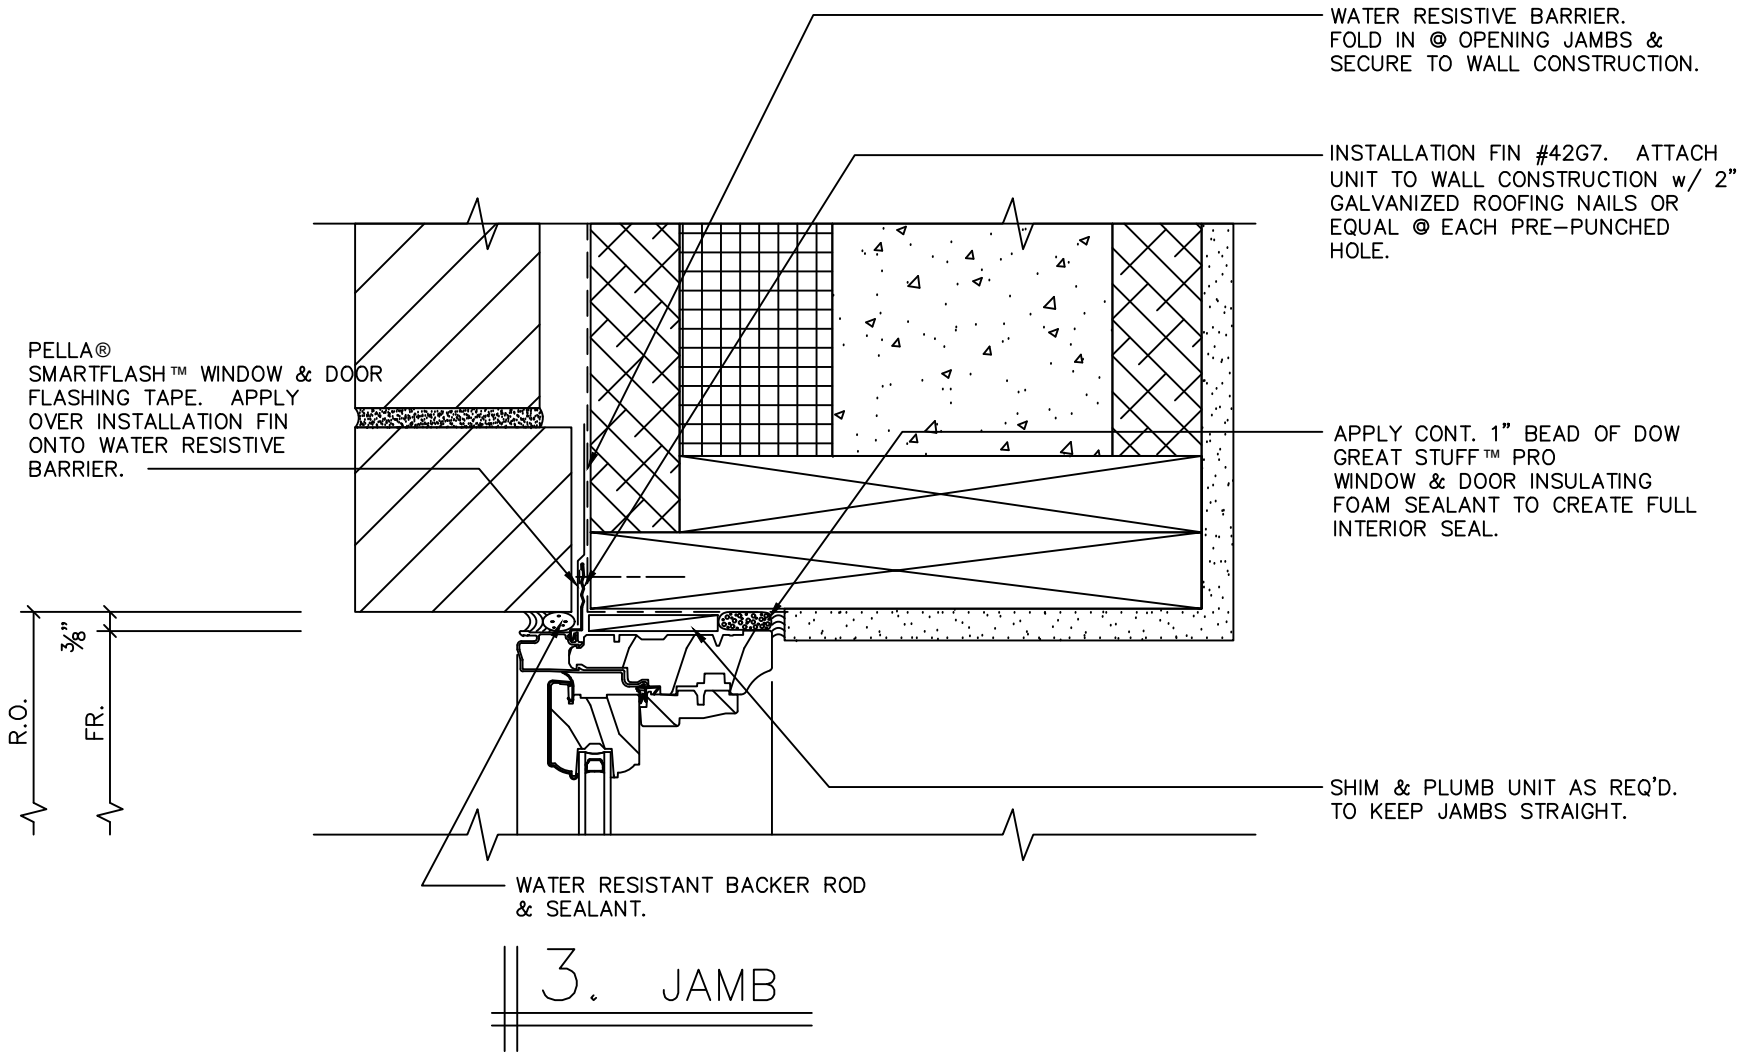

3. JAMB

TYPICAL WINDOW INSTALLATION

PELLA CORPORATION * ARCHITECTURAL SERVICES | PROJECT NUMBER: 64637 | SCALE: 3" = 1'-0"

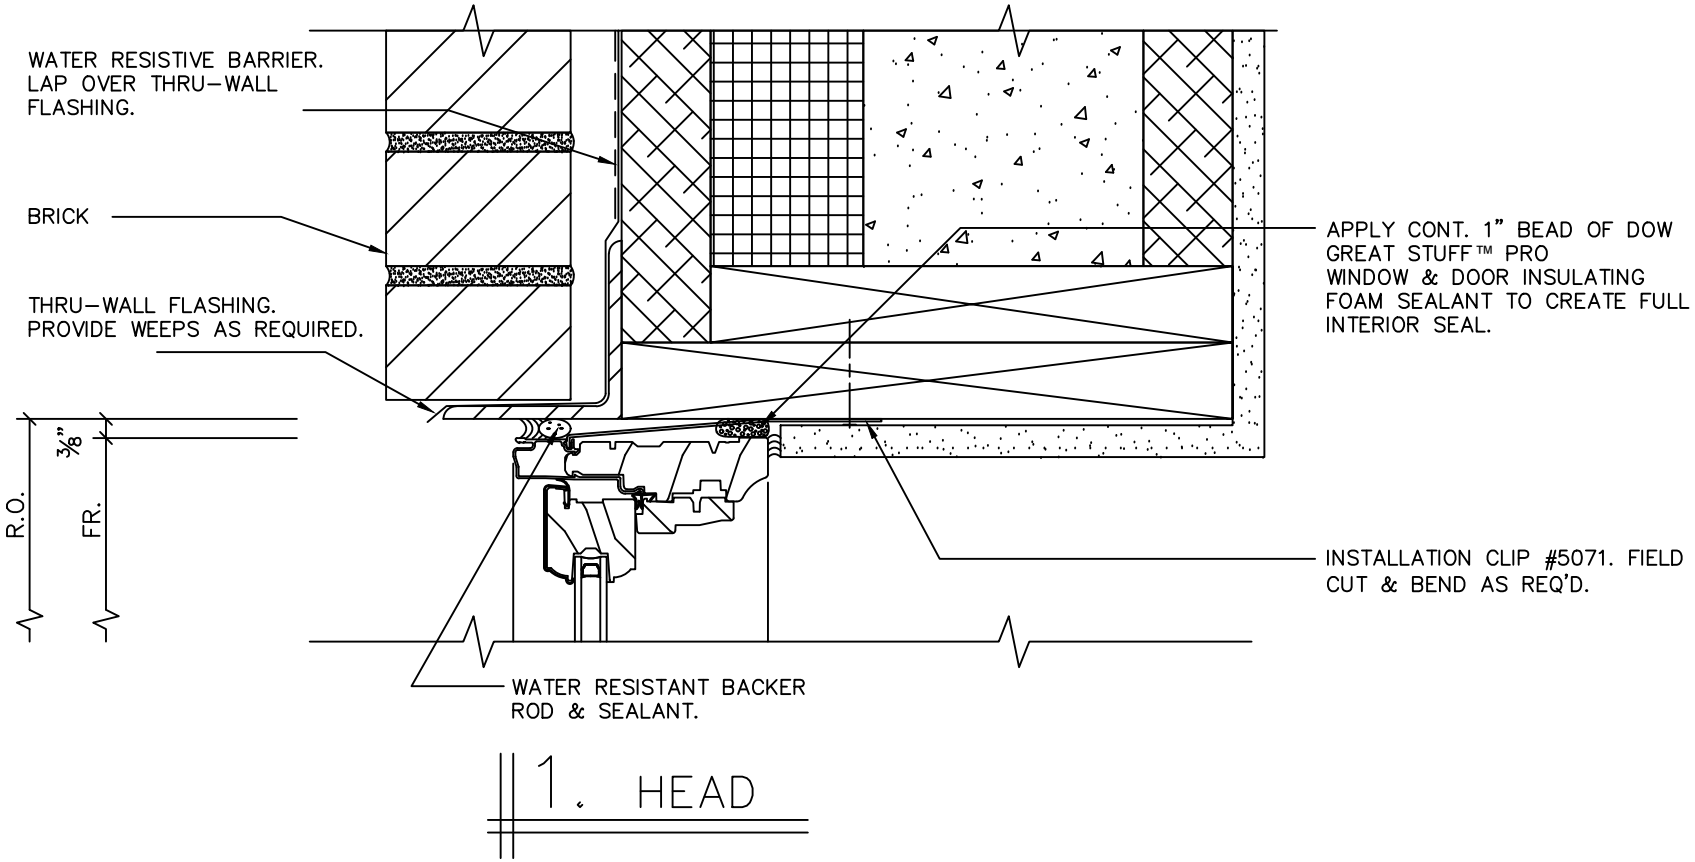

1. HEAD

TYPICAL WINDOW INSTALLATION

PELLA CORPORATION * ARCHITECTURAL SERVICES | PROJECT NUMBER: 64637 | SCALE: 3" = 1'–0"

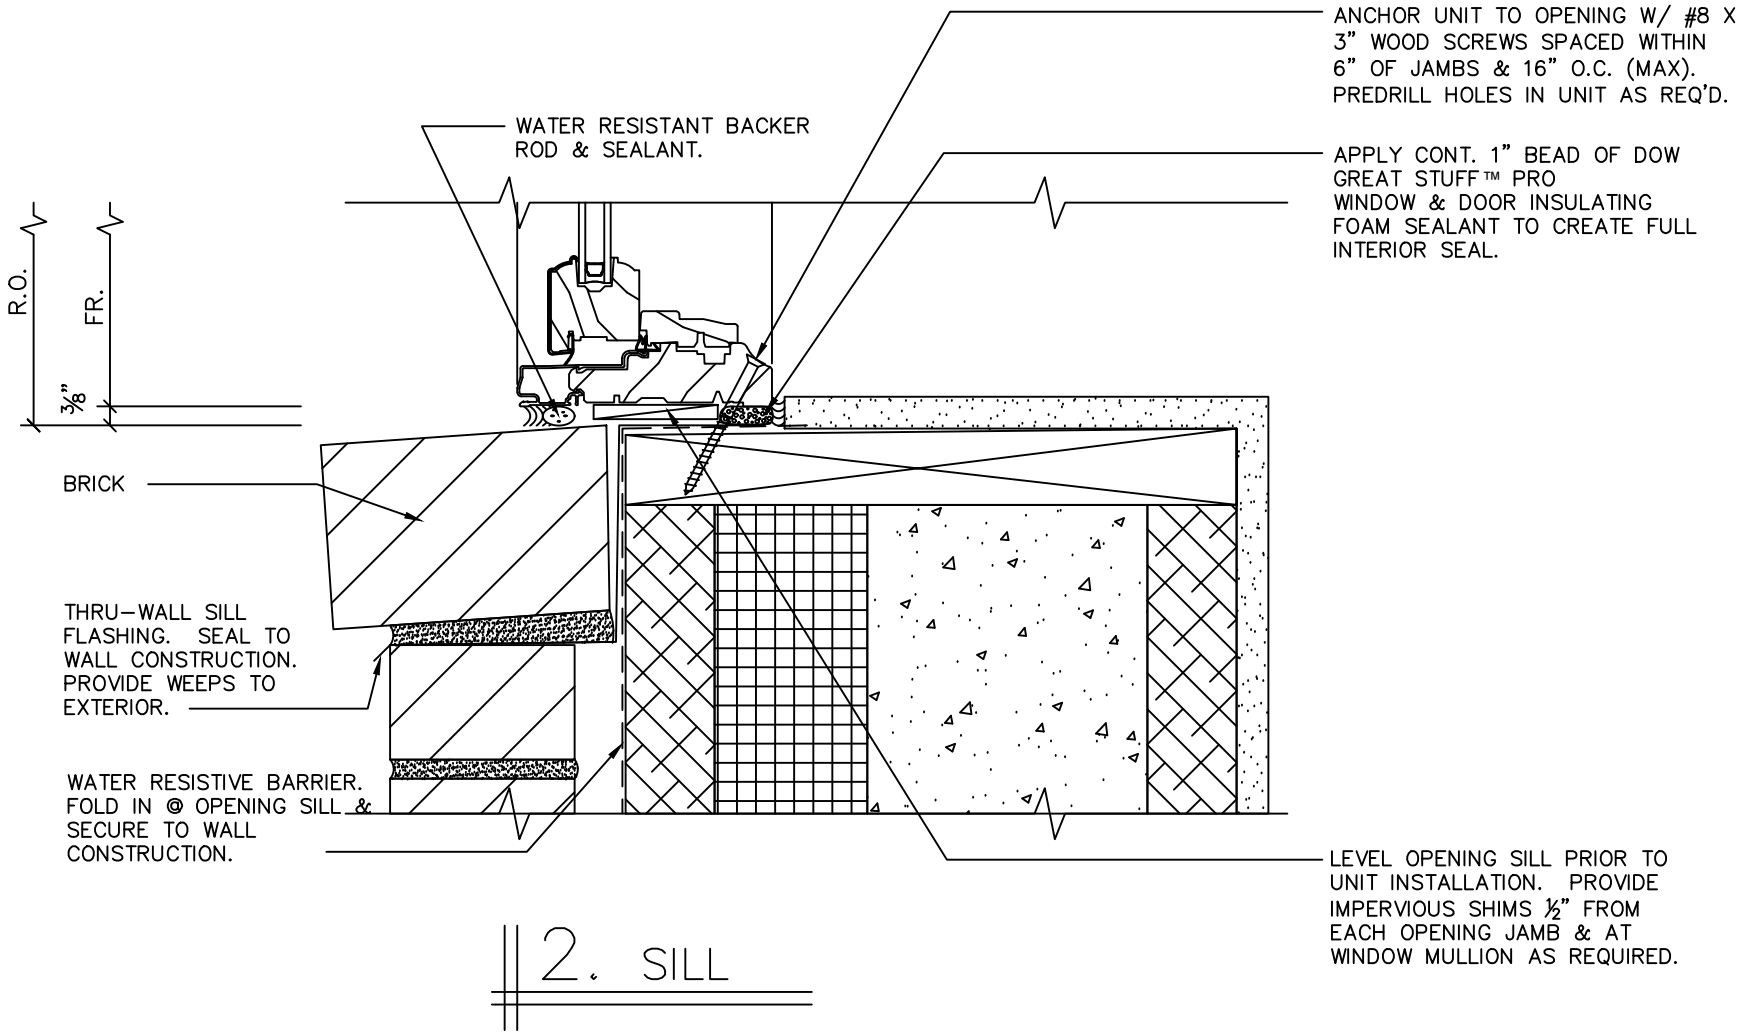

2. SILL

TYPICAL WINDOW INSTALLATION

PELLA CORPORATION * ARCHITECTURAL SERVICES | PROJECT NUMBER: 64637 | SCALE: 3" = 1'-0"

nexcem®

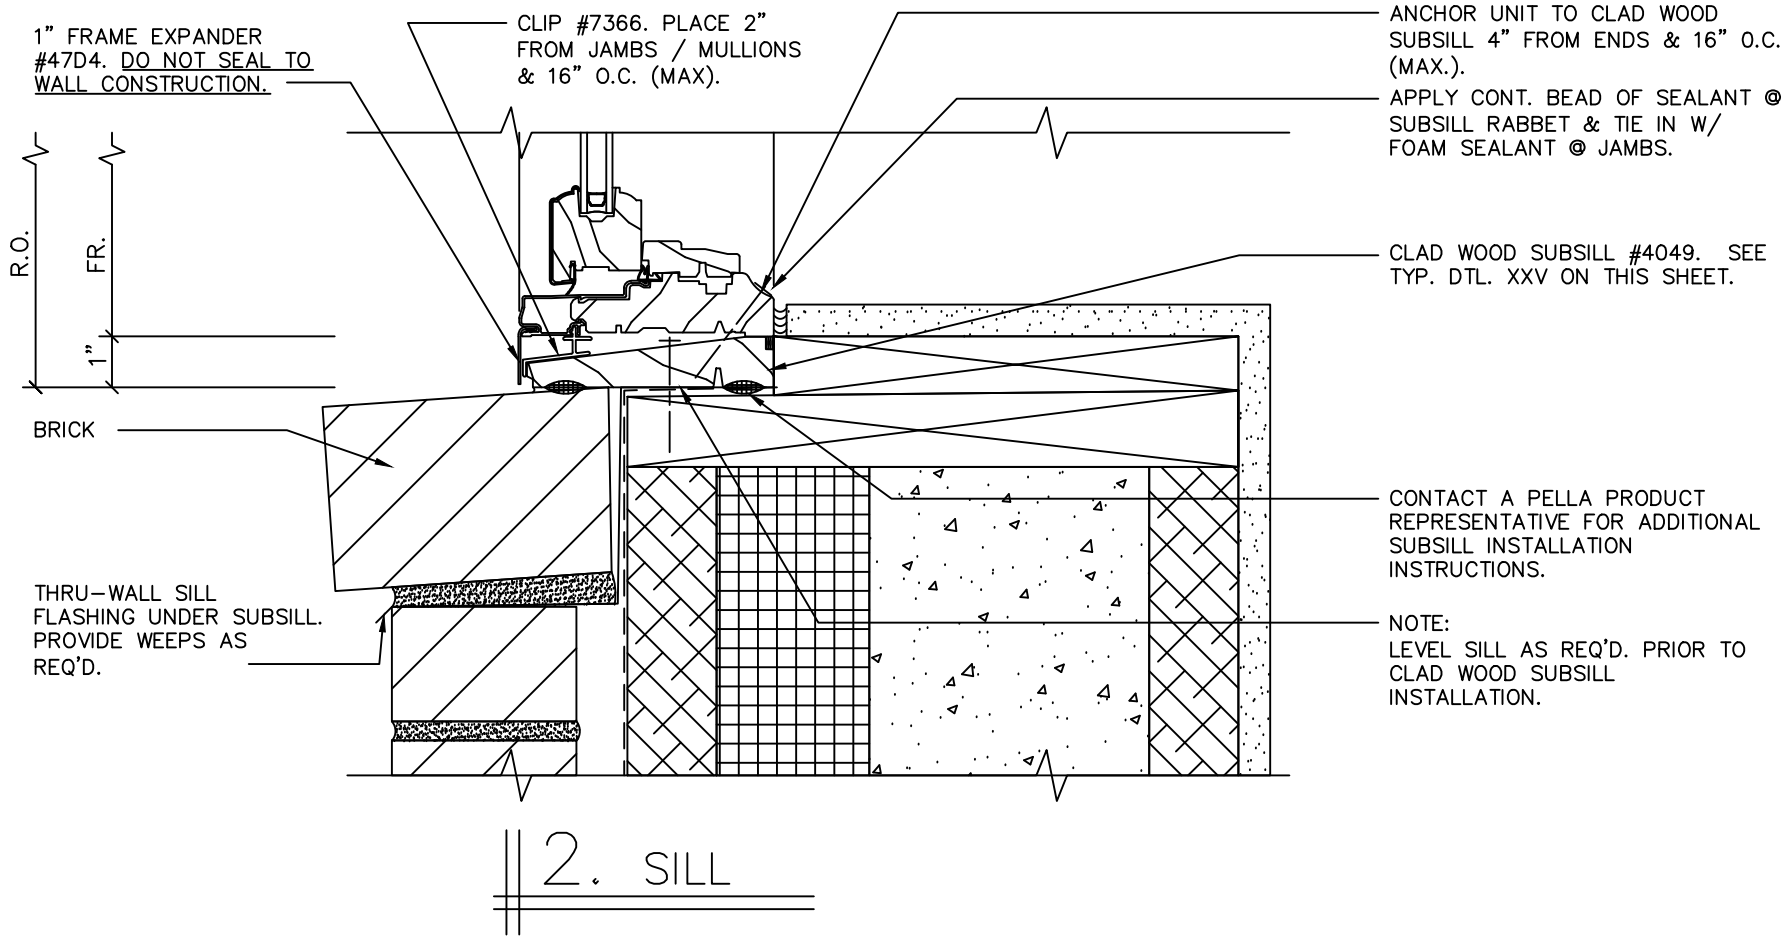

2. SILL

TYPICAL WINDOW INSTALLATION

PELLA CORPORATION * ARCHITECTURAL SERVICES | PROJECT NUMBER: 64637 | SCALE: 3" = 1'-0"

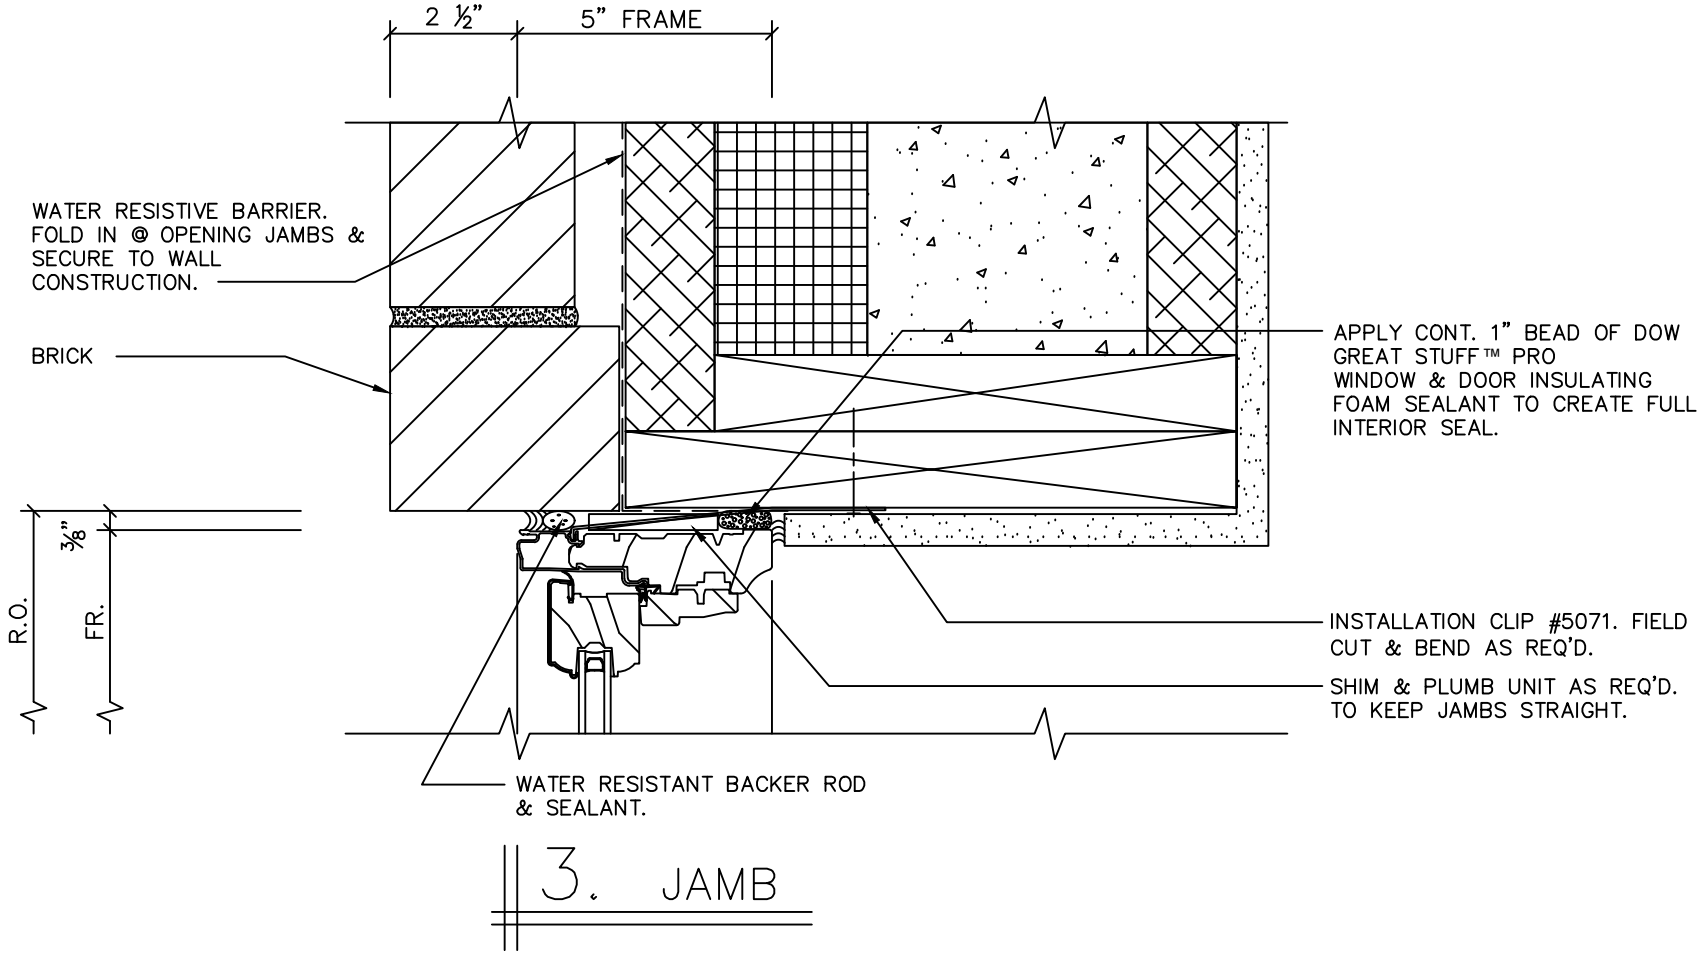

3. JAMB

TYPICAL WINDOW INSTALLATION

PELLA CORPORATION * ARCHITECTURAL SERVICES | PROJECT NUMBER: 64637 | SCALE: 3" = 1'-0"

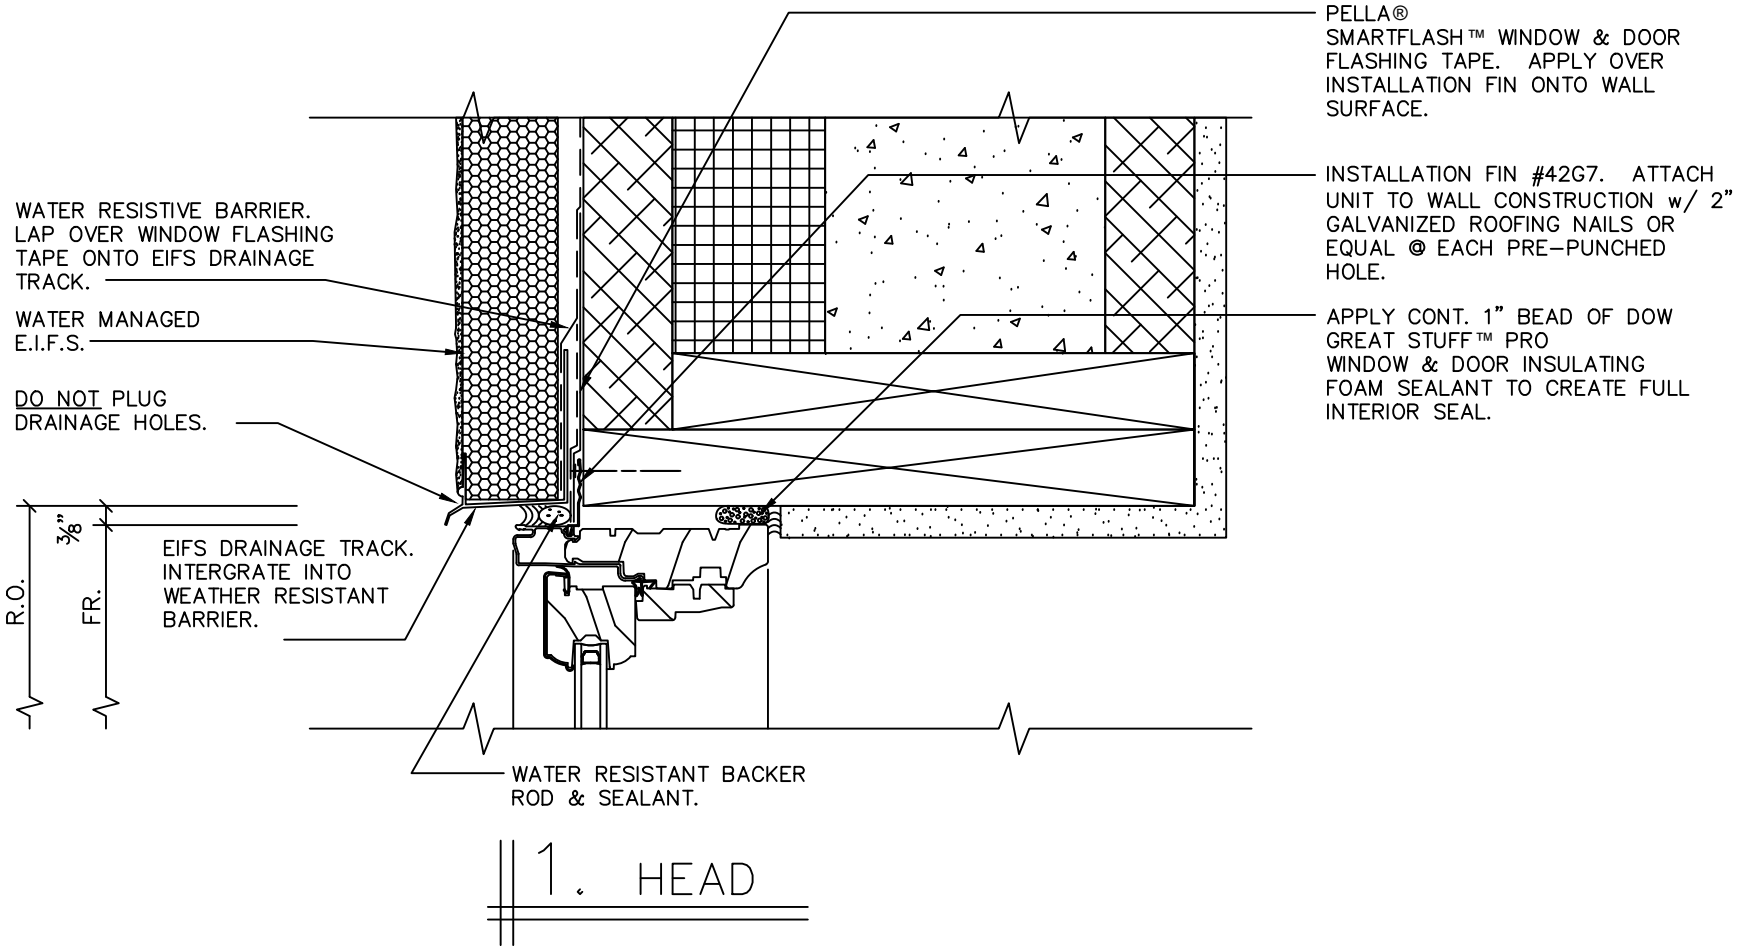

1. HEAD

TYPICAL WINDOW INSTALLATION

PELLA CORPORATION * ARCHITECTURAL SERVICES | PROJECT NUMBER: 64637 | SCALE: 3" = 1'-0"

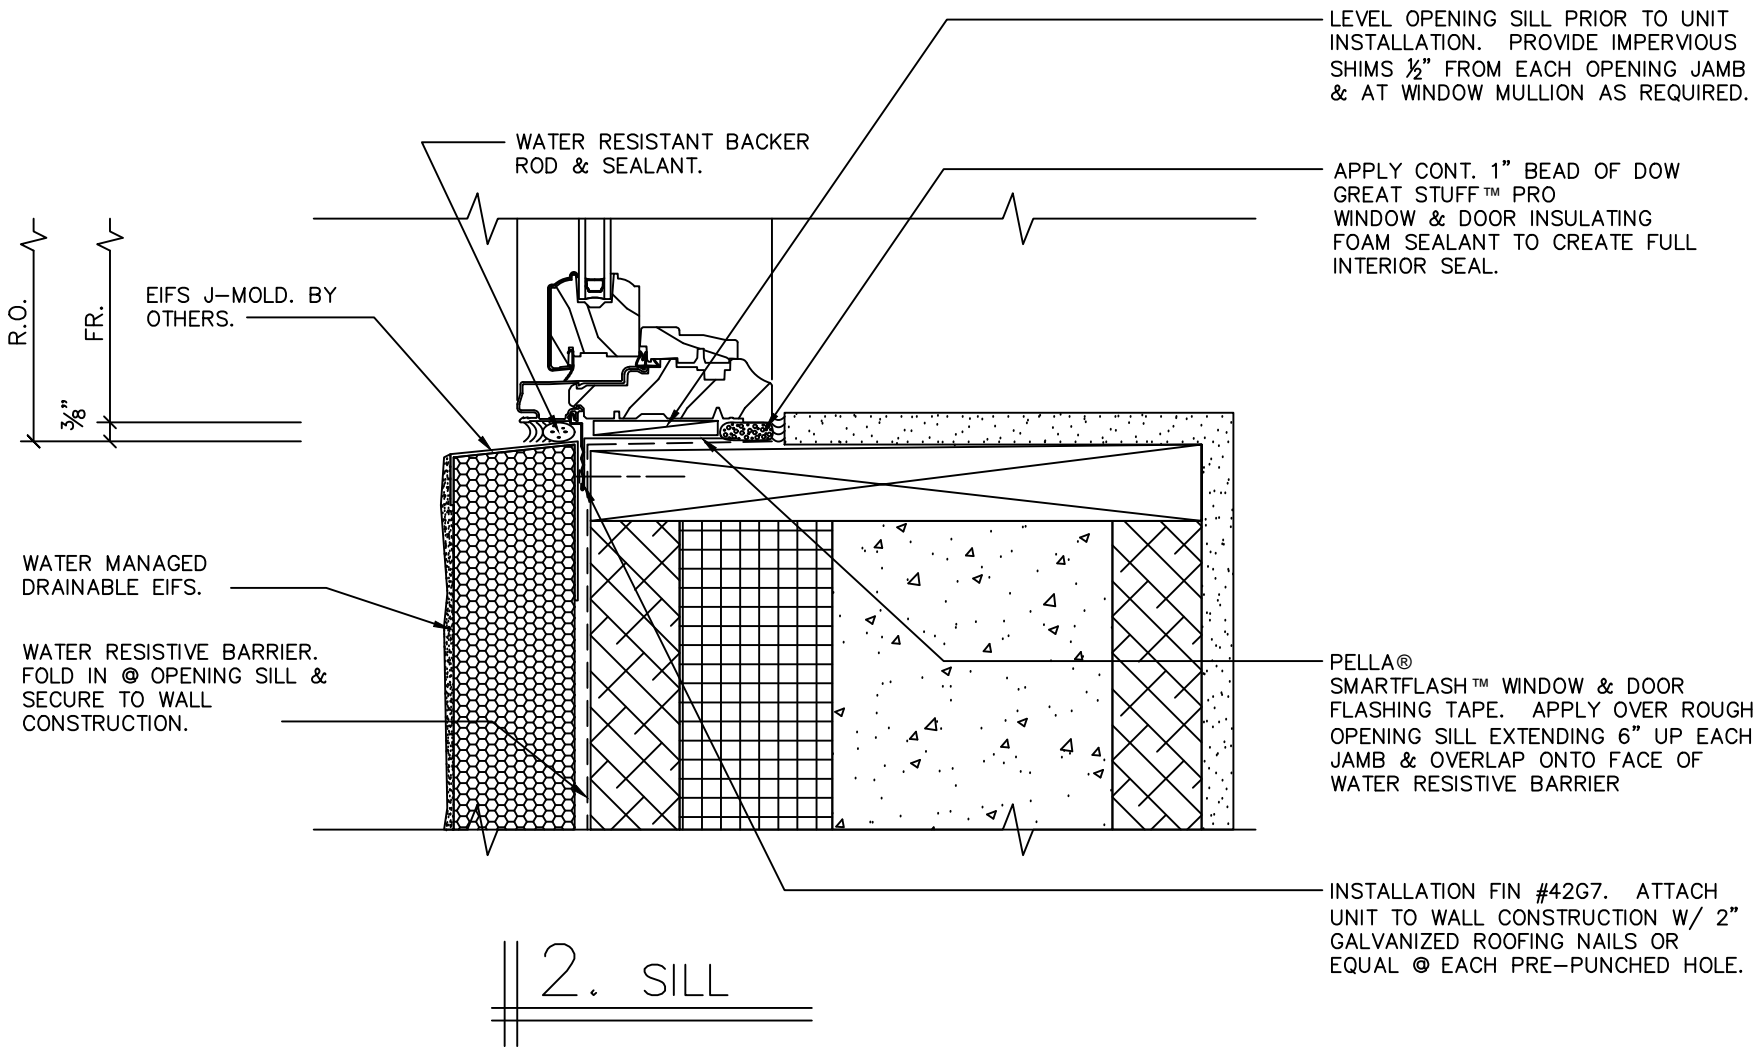

2. SILL

TYPICAL WINDOW INSTALLATION

PELLA CORPORATION * ARCHITECTURAL SERVICES | PROJECT NUMBER: 64637 | SCALE: 3" = 1'-0"

nexcem®

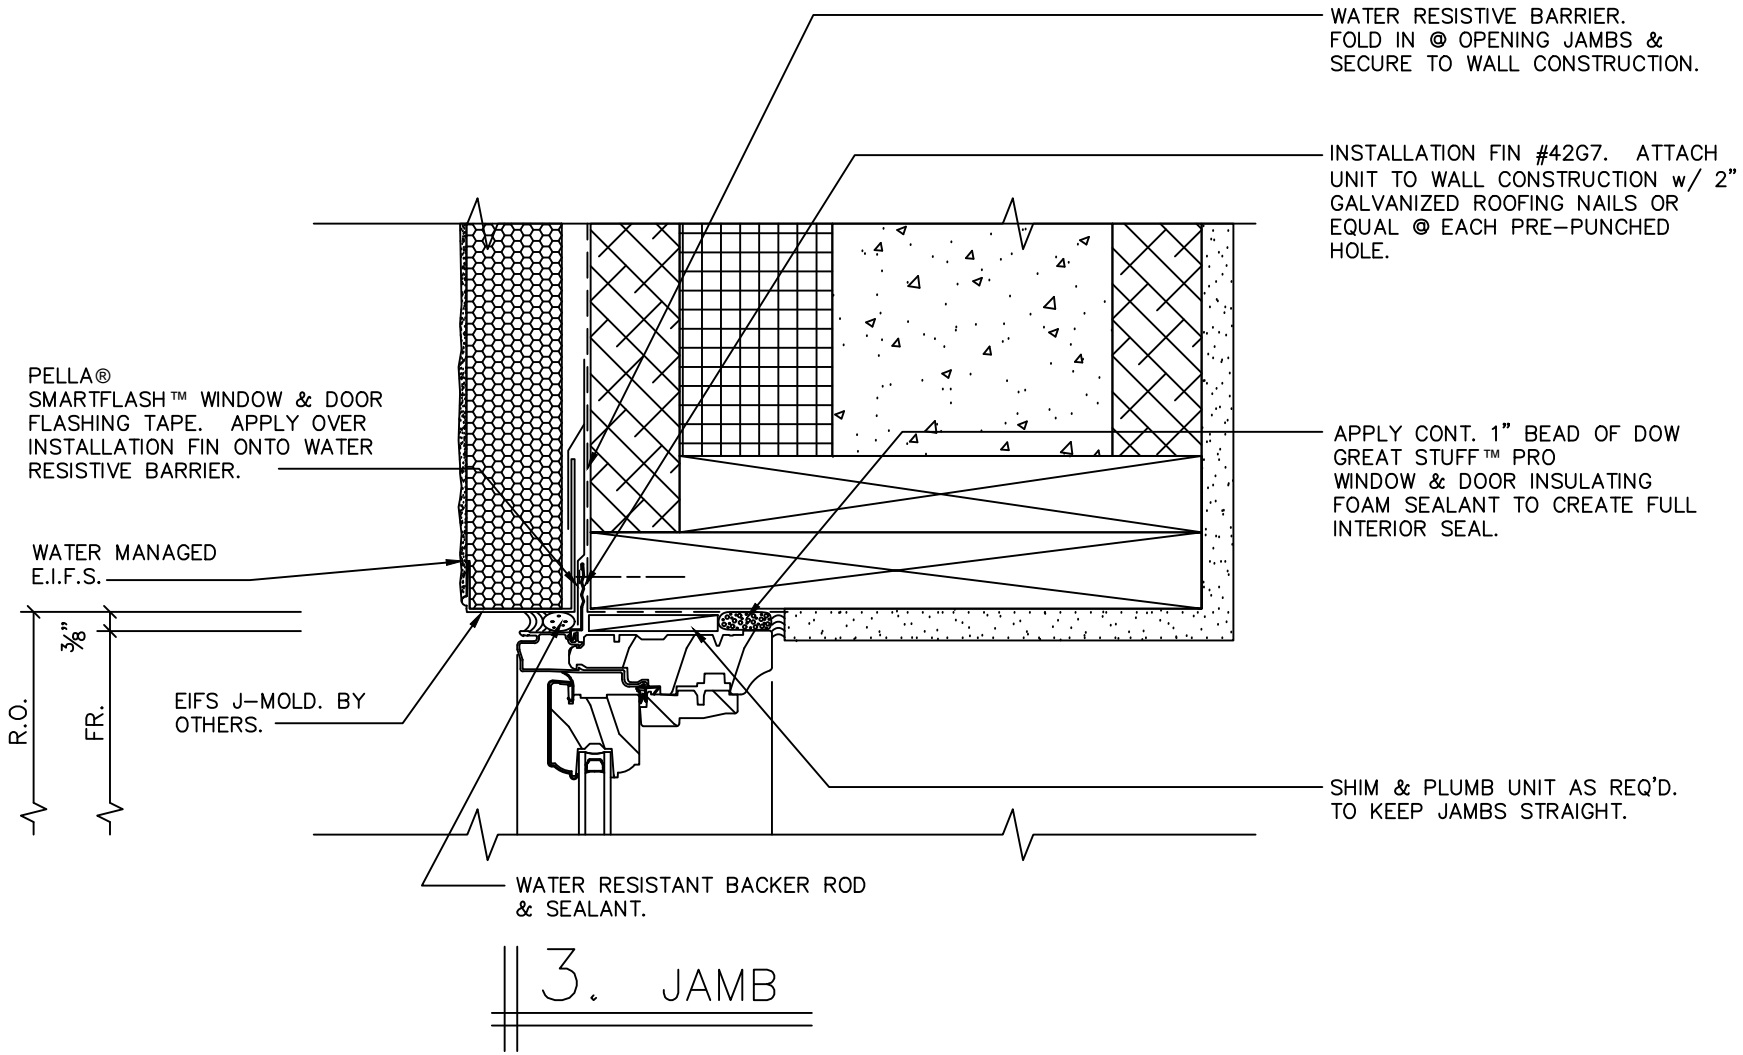

3. JAMB

TYPICAL WINDOW INSTALLATION

PELLA CORPORATION * ARCHITECTURAL SERVICES | PROJECT NUMBER: 64637 | SCALE: 3" = 1'-0"

nexcem®

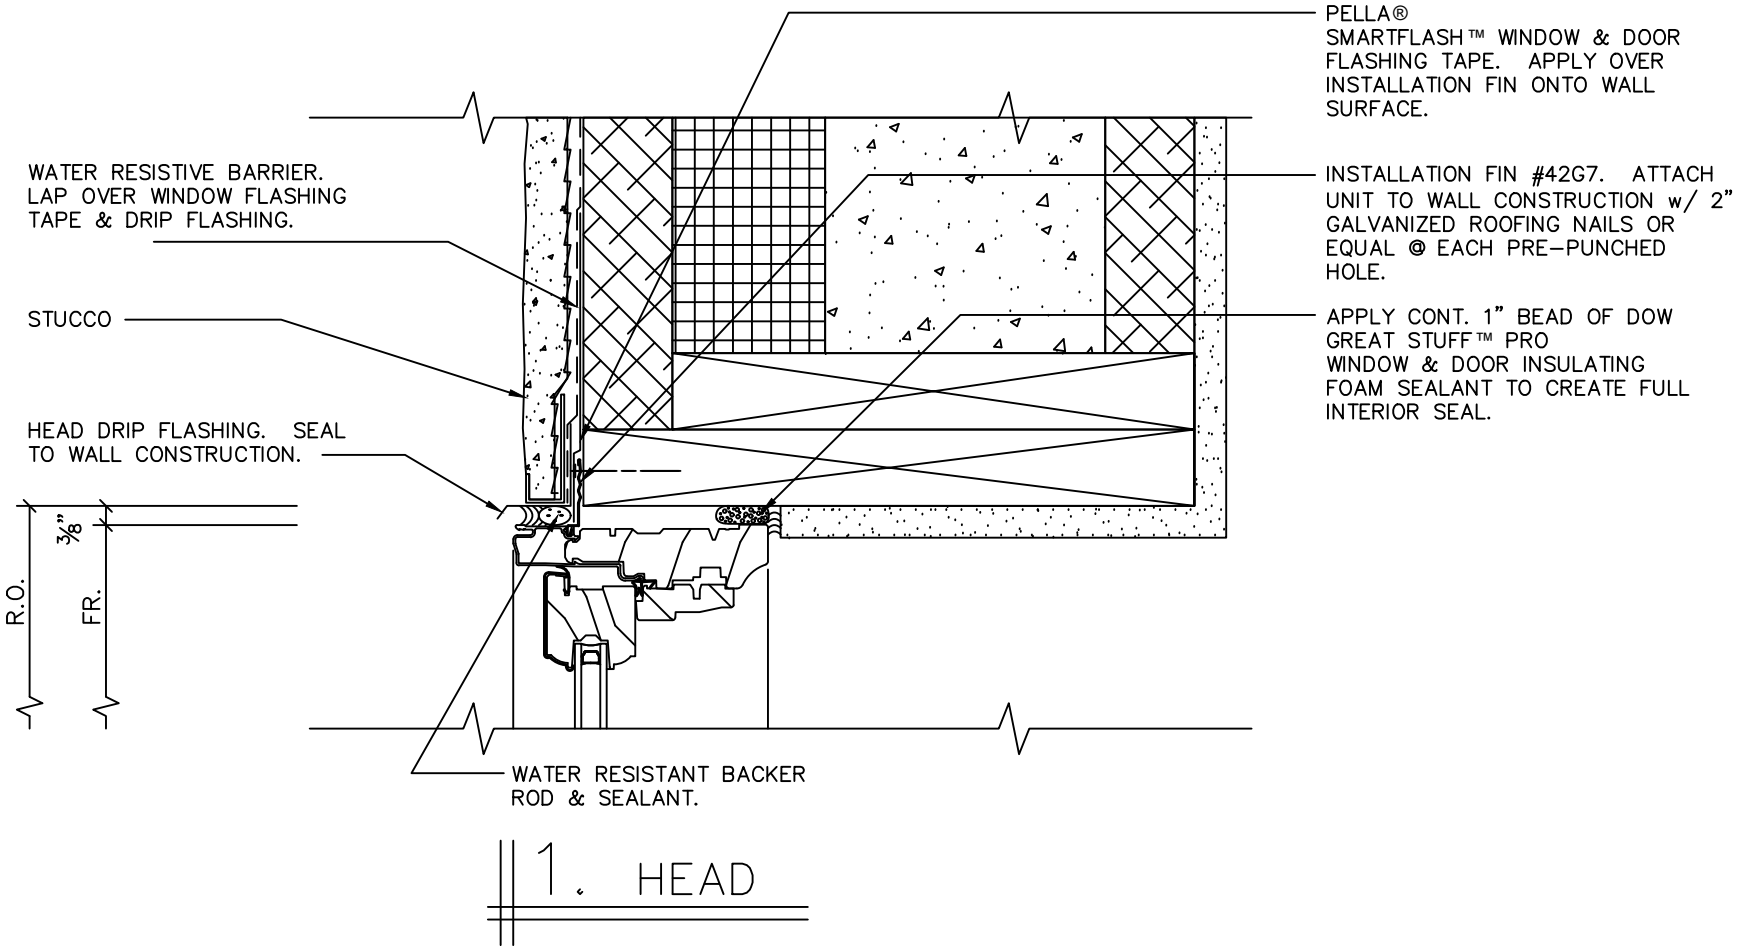

1. HEAD

TYPICAL WINDOW INSTALLATION

PELLA CORPORATION * ARCHITECTURAL SERVICES | PROJECT NUMBER: 64637 | SCALE: 3" = 1'-0"

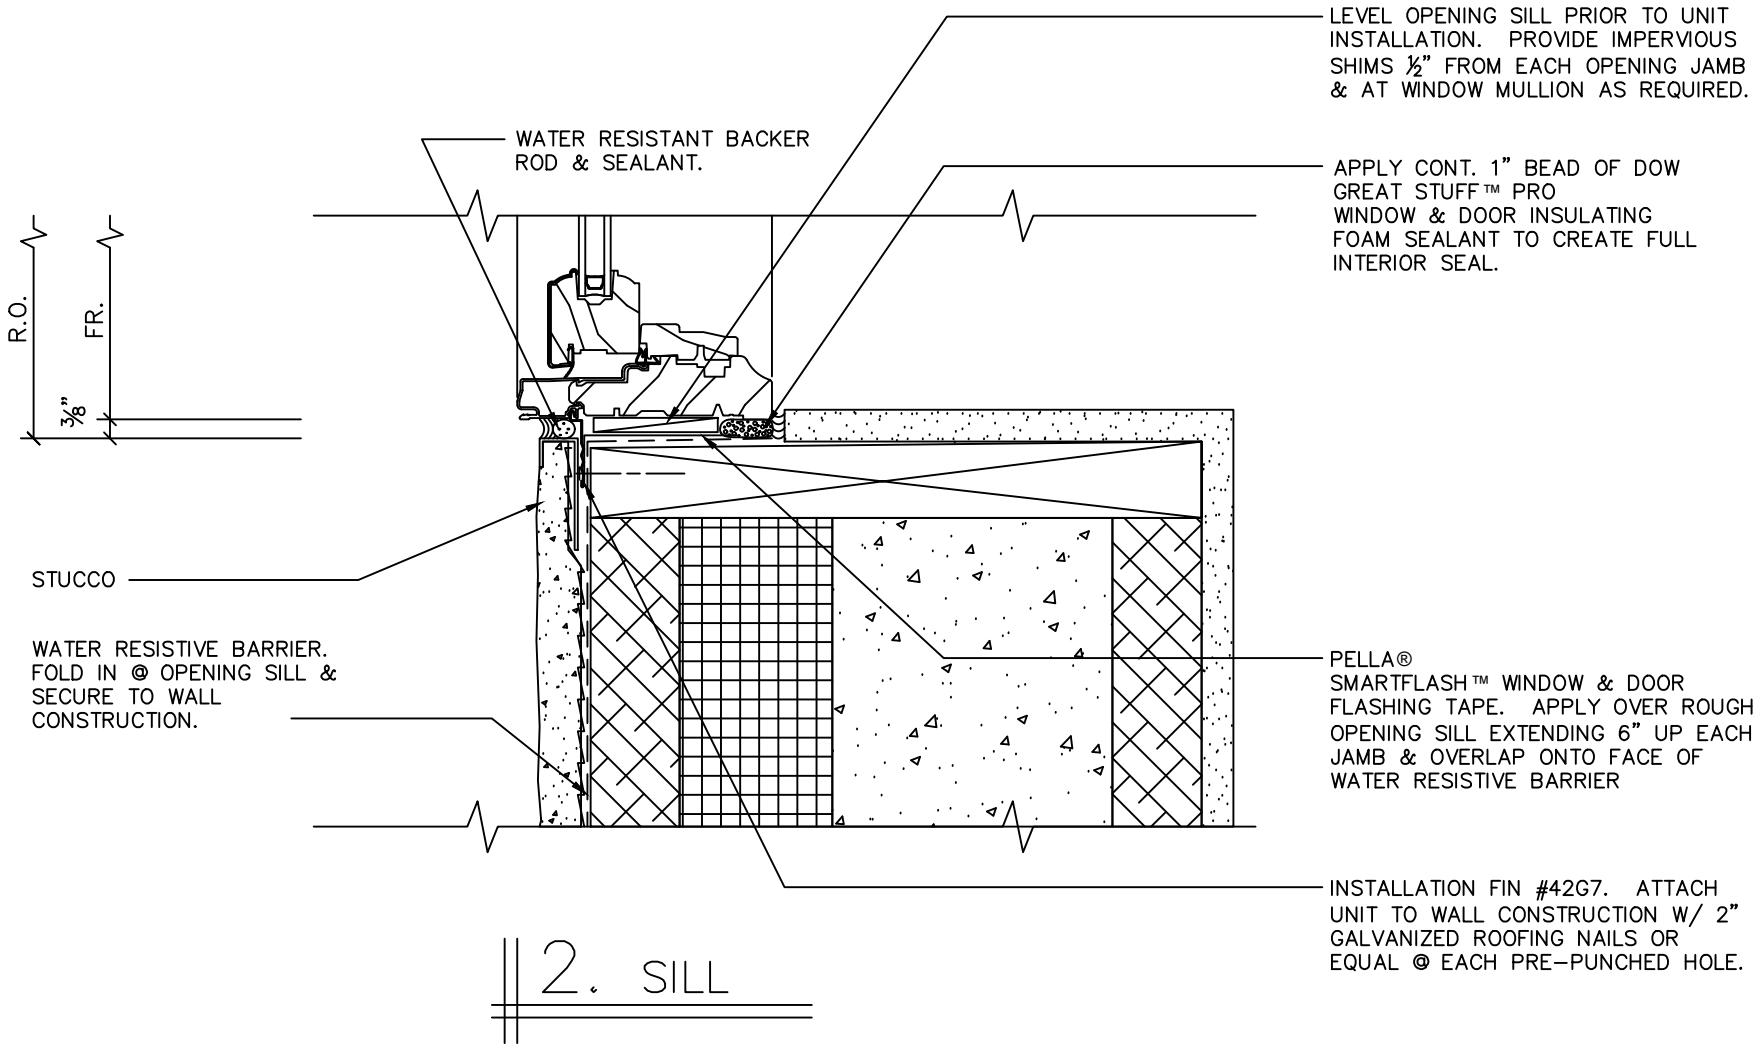

2. SILL

TYPICAL WINDOW INSTALLATION

PELLA CORPORATION * ARCHITECTURAL SERVICES | PROJECT NUMBER: 64637 | SCALE: 3" = 1'-0"

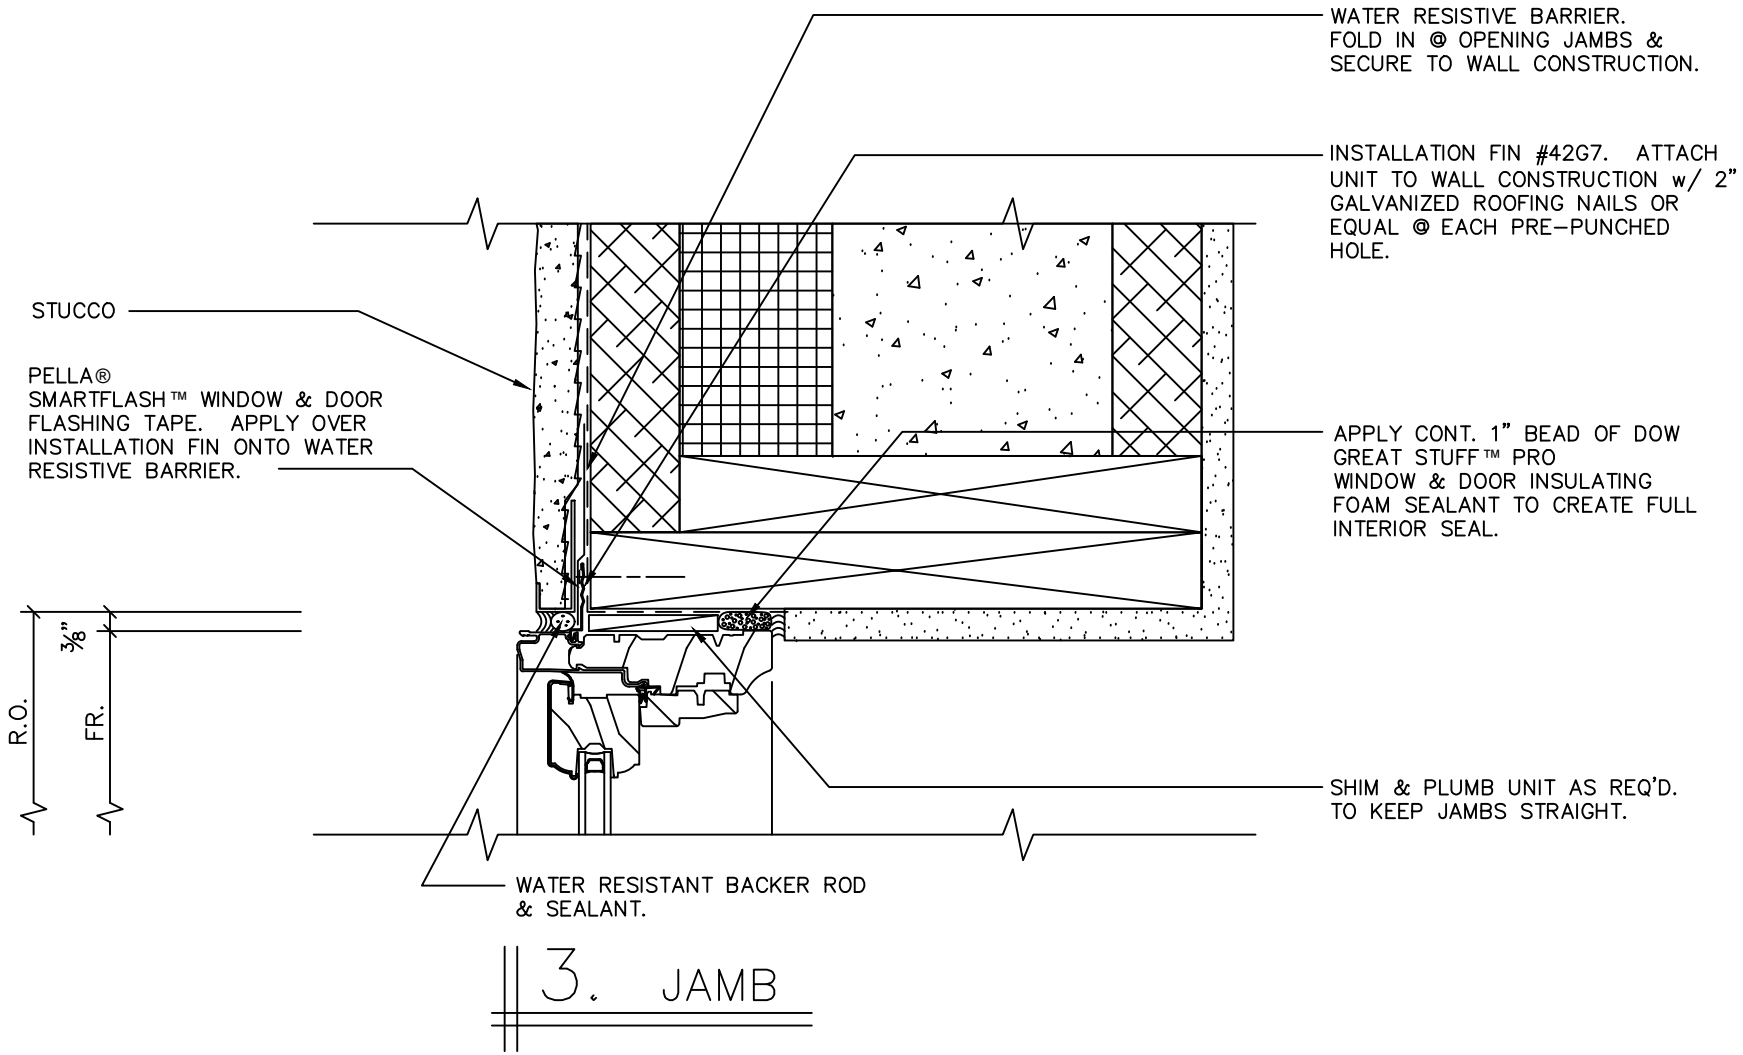

3. JAMB

TYPICAL WINDOW INSTALLATION

PELLA CORPORATION * ARCHITECTURAL SERVICES | PROJECT NUMBER: 64637 | SCALE: 3" = 1'-0"

nexcem®

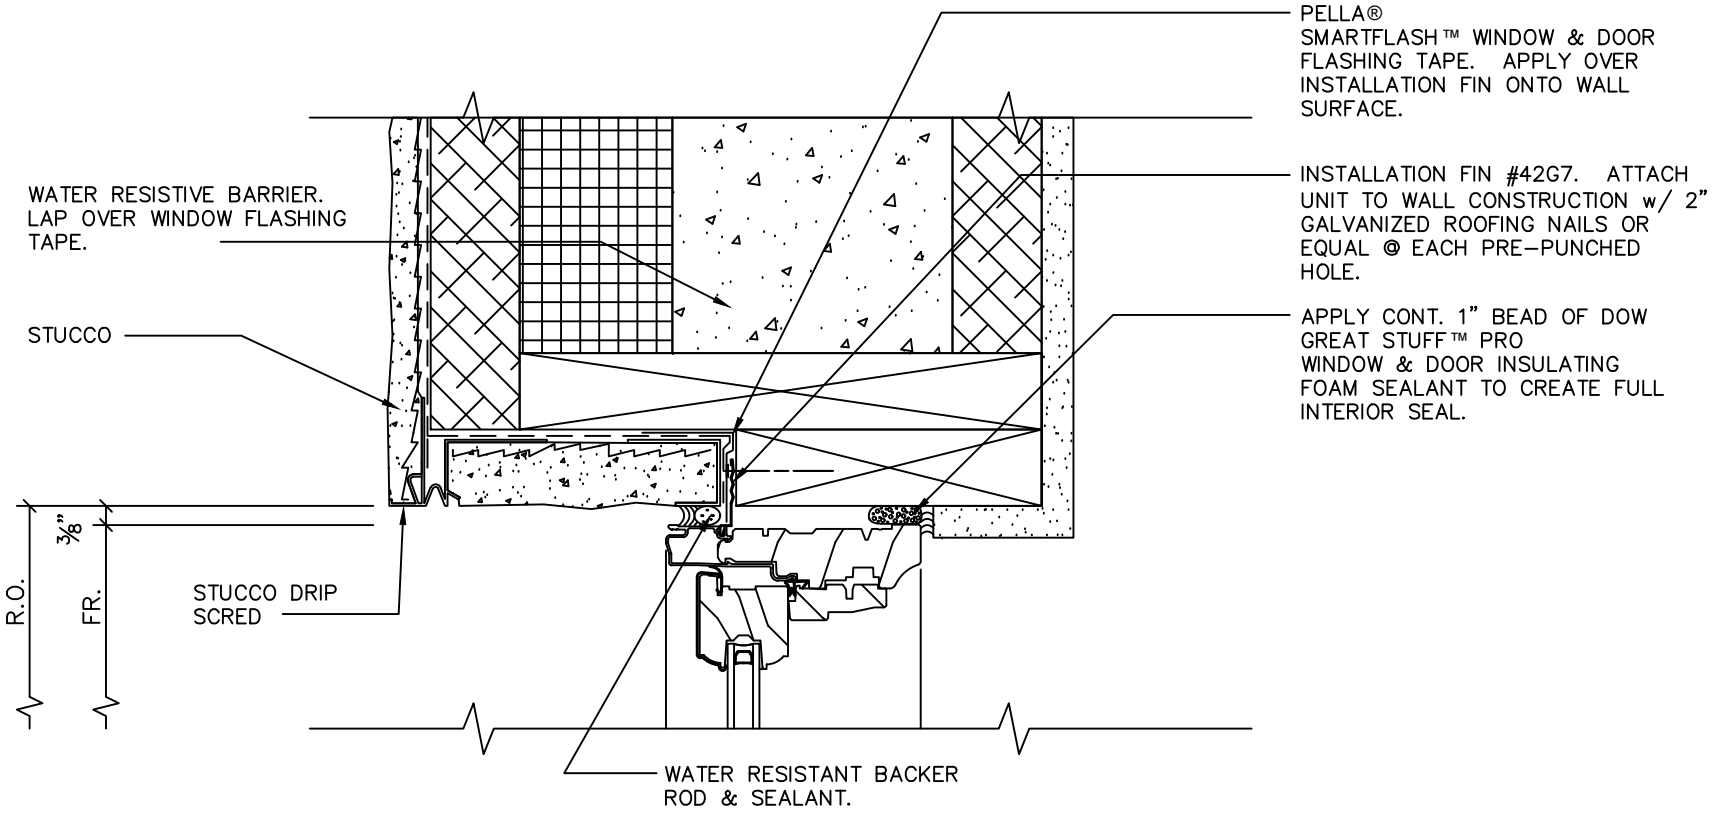

1. HEAD

TYPICAL WINDOW INSTALLATION

PELLA CORPORATION * ARCHITECTURAL SERVICES | PROJECT NUMBER: 64637 | SCALE: 3" = 1'-0"

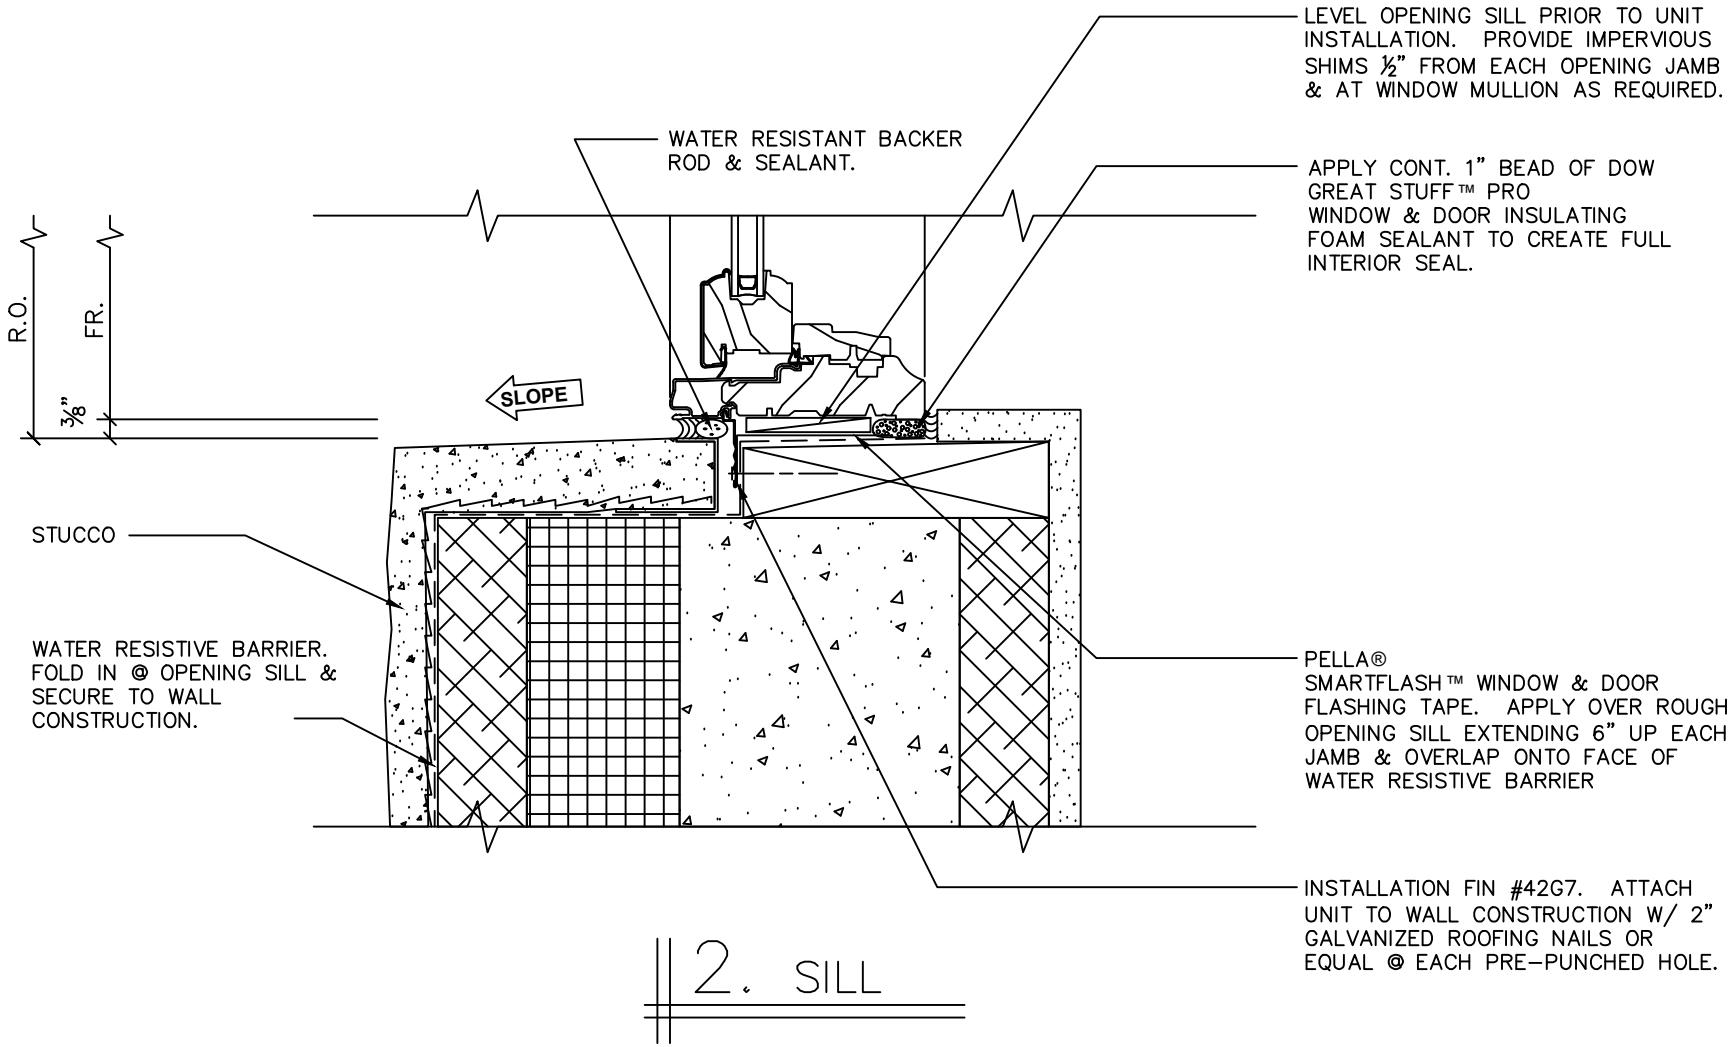

2. SILL

TYPICAL WINDOW INSTALLATION

PELLA CORPORATION * ARCHITECTURAL SERVICES | PROJECT NUMBER: 64637 | SCALE: 3" = 1'-0"

nexcem®

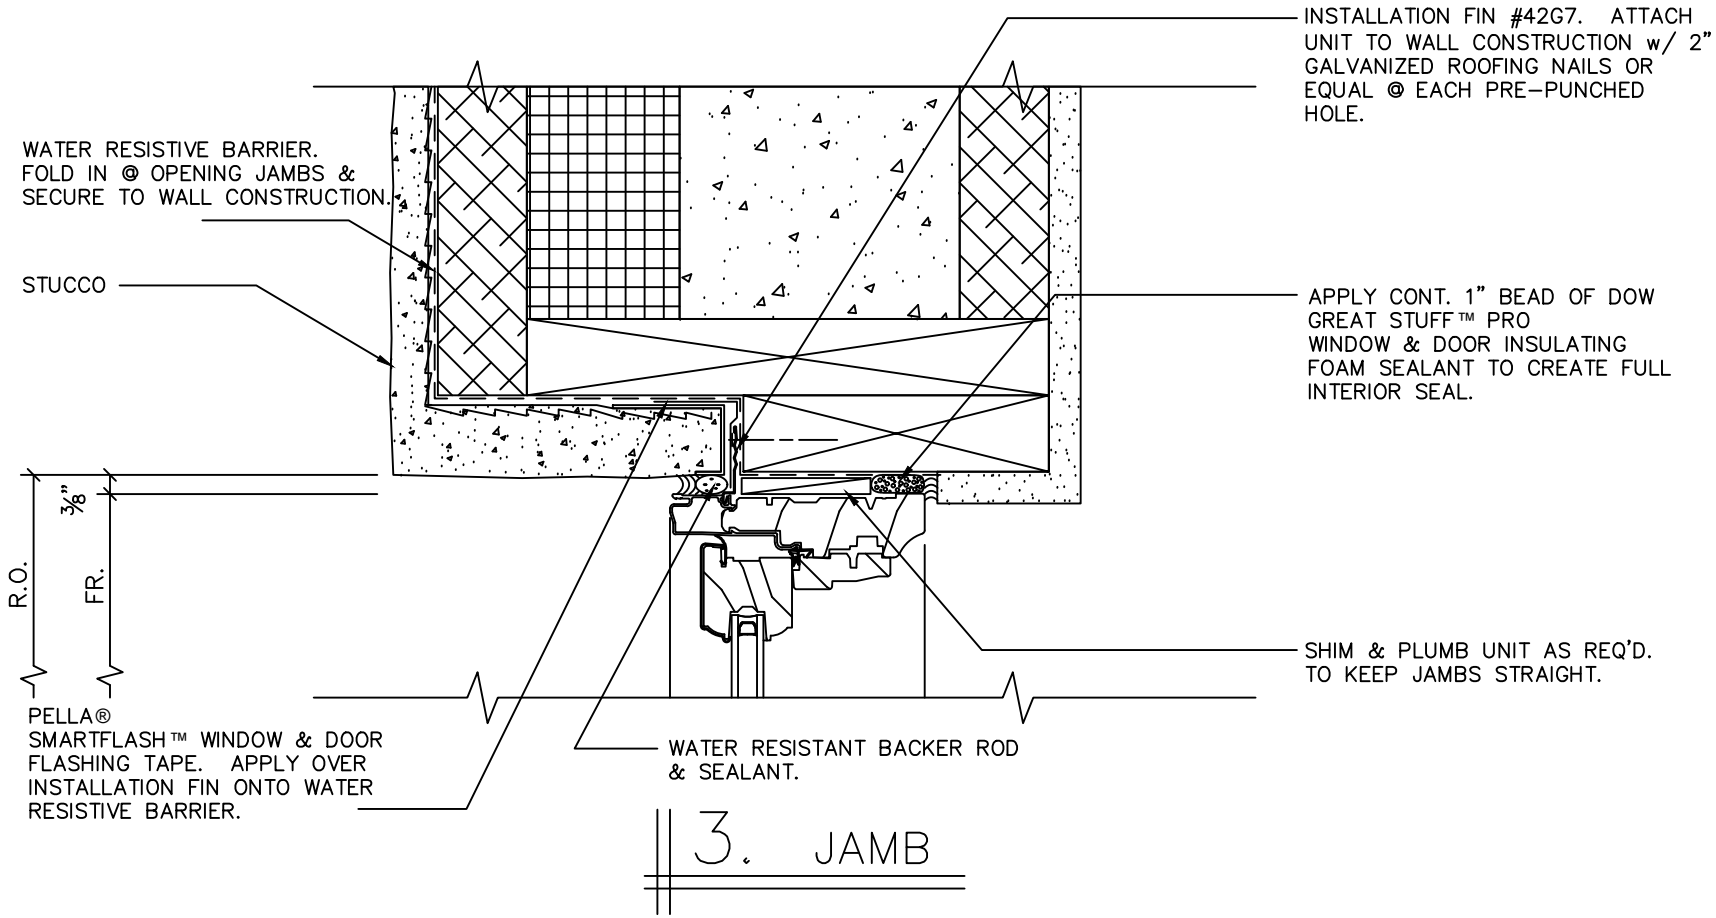

3. JAMB

TYPICAL WINDOW INSTALLATION

PELLA CORPORATION * ARCHITECTURAL SERVICES | PROJECT NUMBER: 64637 | SCALE: 3" = 1'-0"

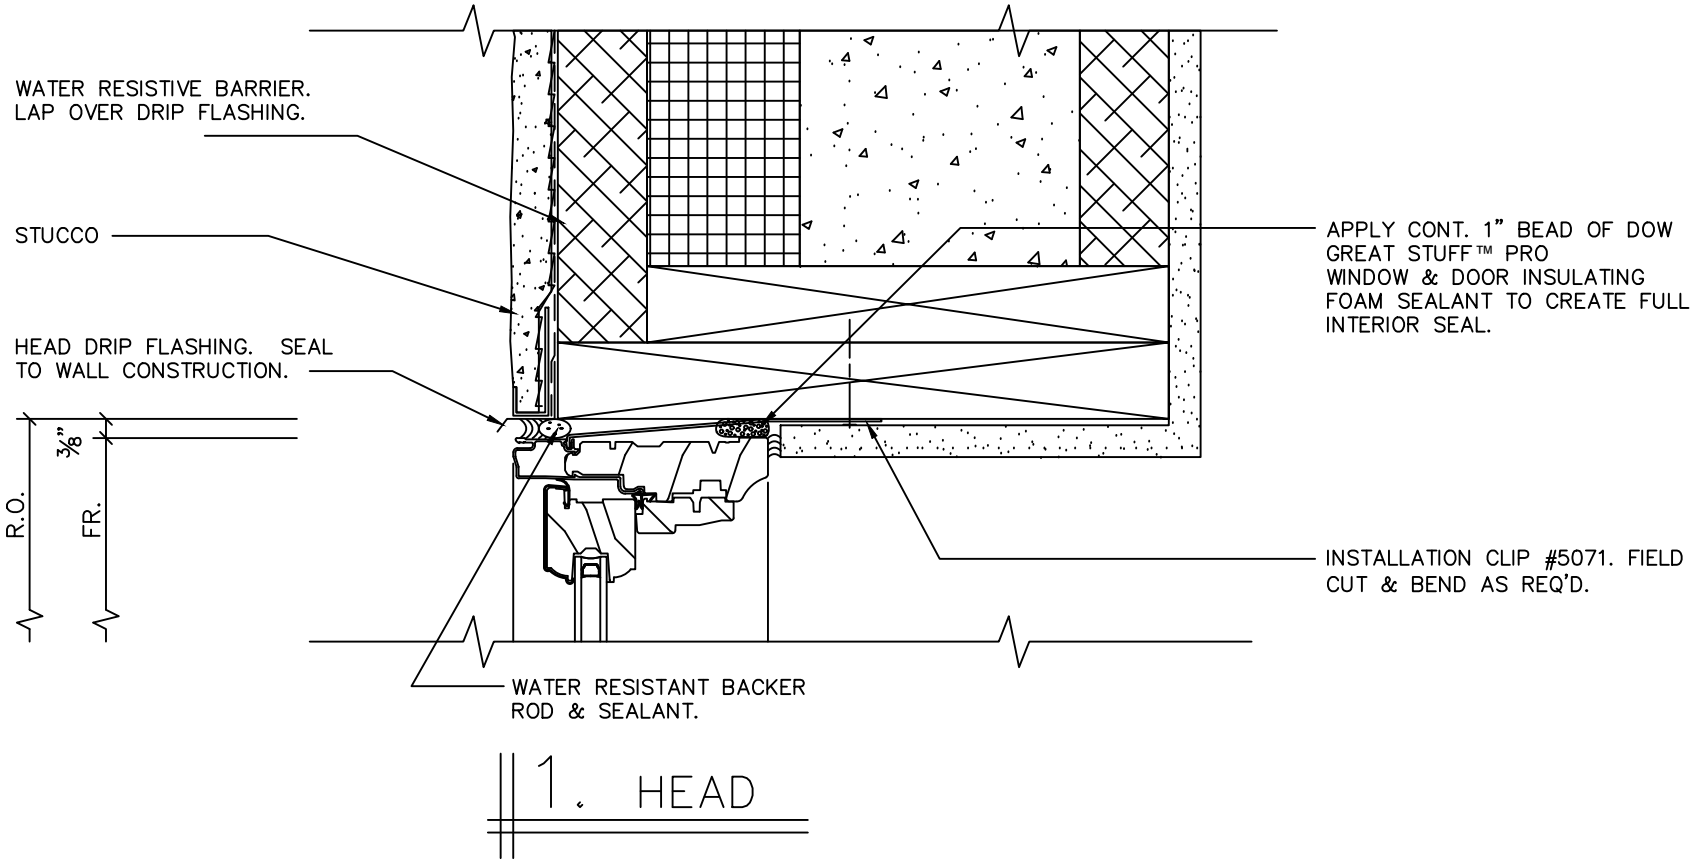

1. HEAD

TYPICAL WINDOW INSTALLATION

PELLA CORPORATION * ARCHITECTURAL SERVICES | PROJECT NUMBER: 64637 | SCALE: 3" = 1'-0"

nexcem®

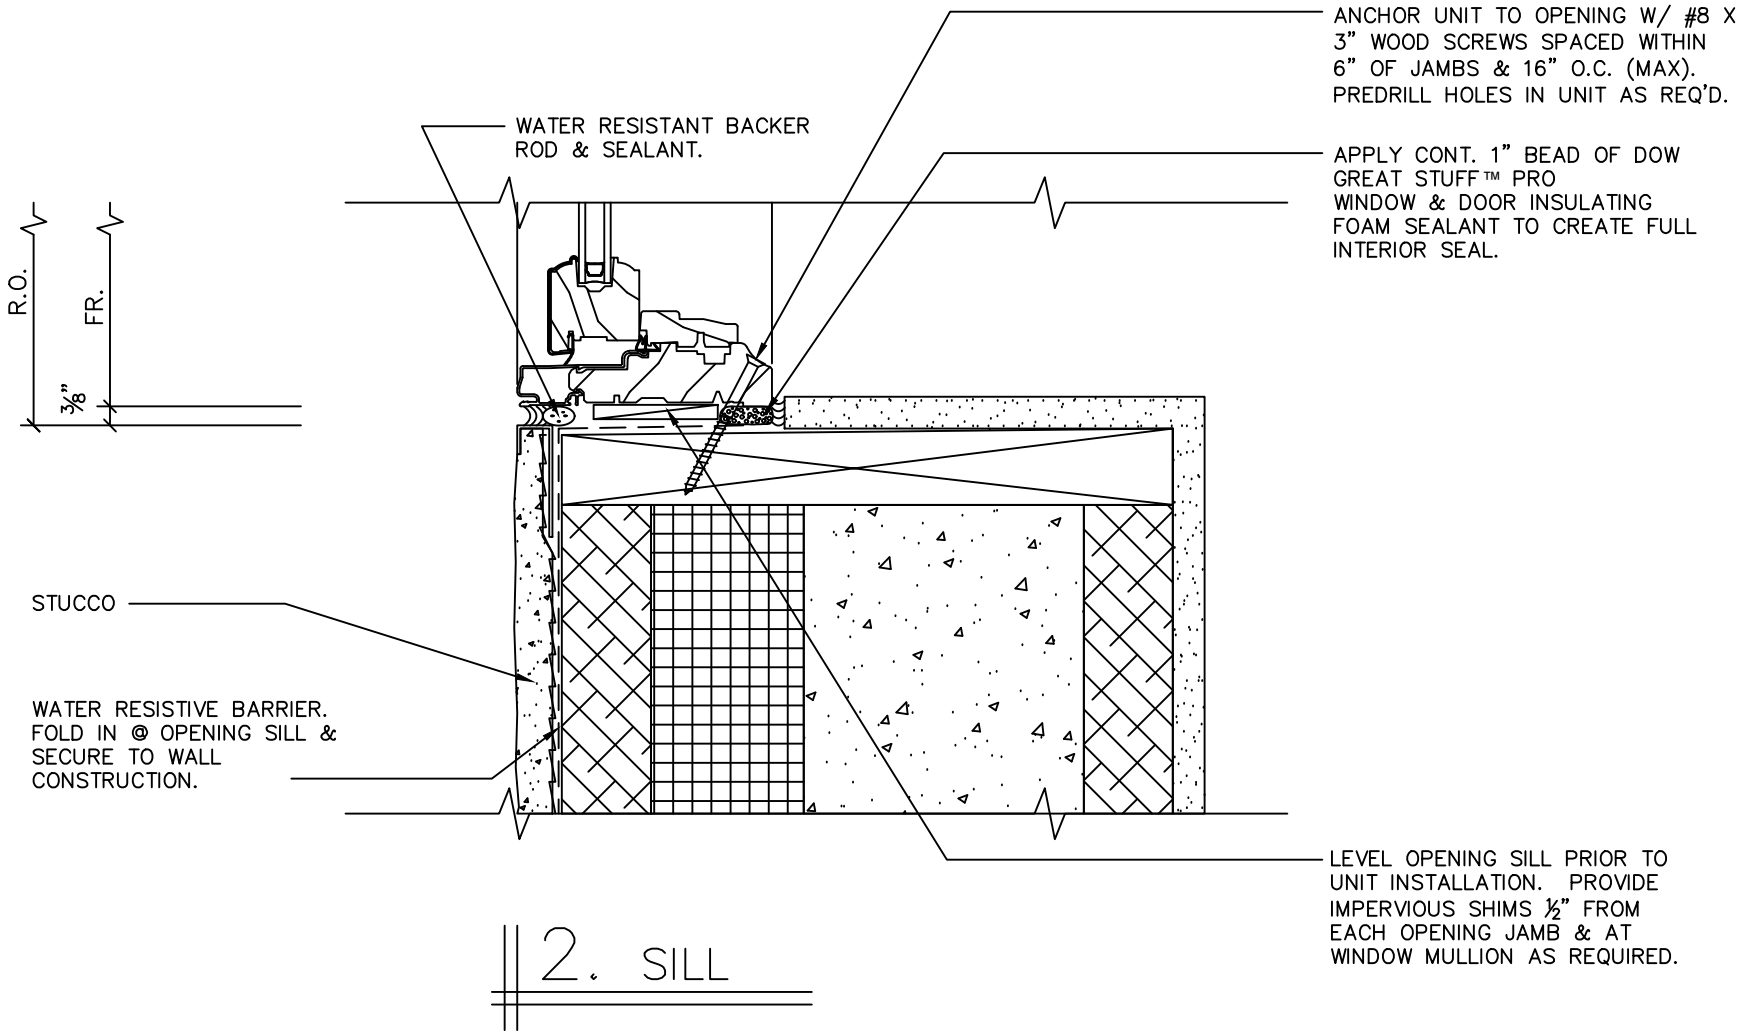

2. SILL

TYPICAL WINDOW INSTALLATION

PELLA CORPORATION * ARCHITECTURAL SERVICES | PROJECT NUMBER: 64637 | SCALE: 3" = 1'-0"

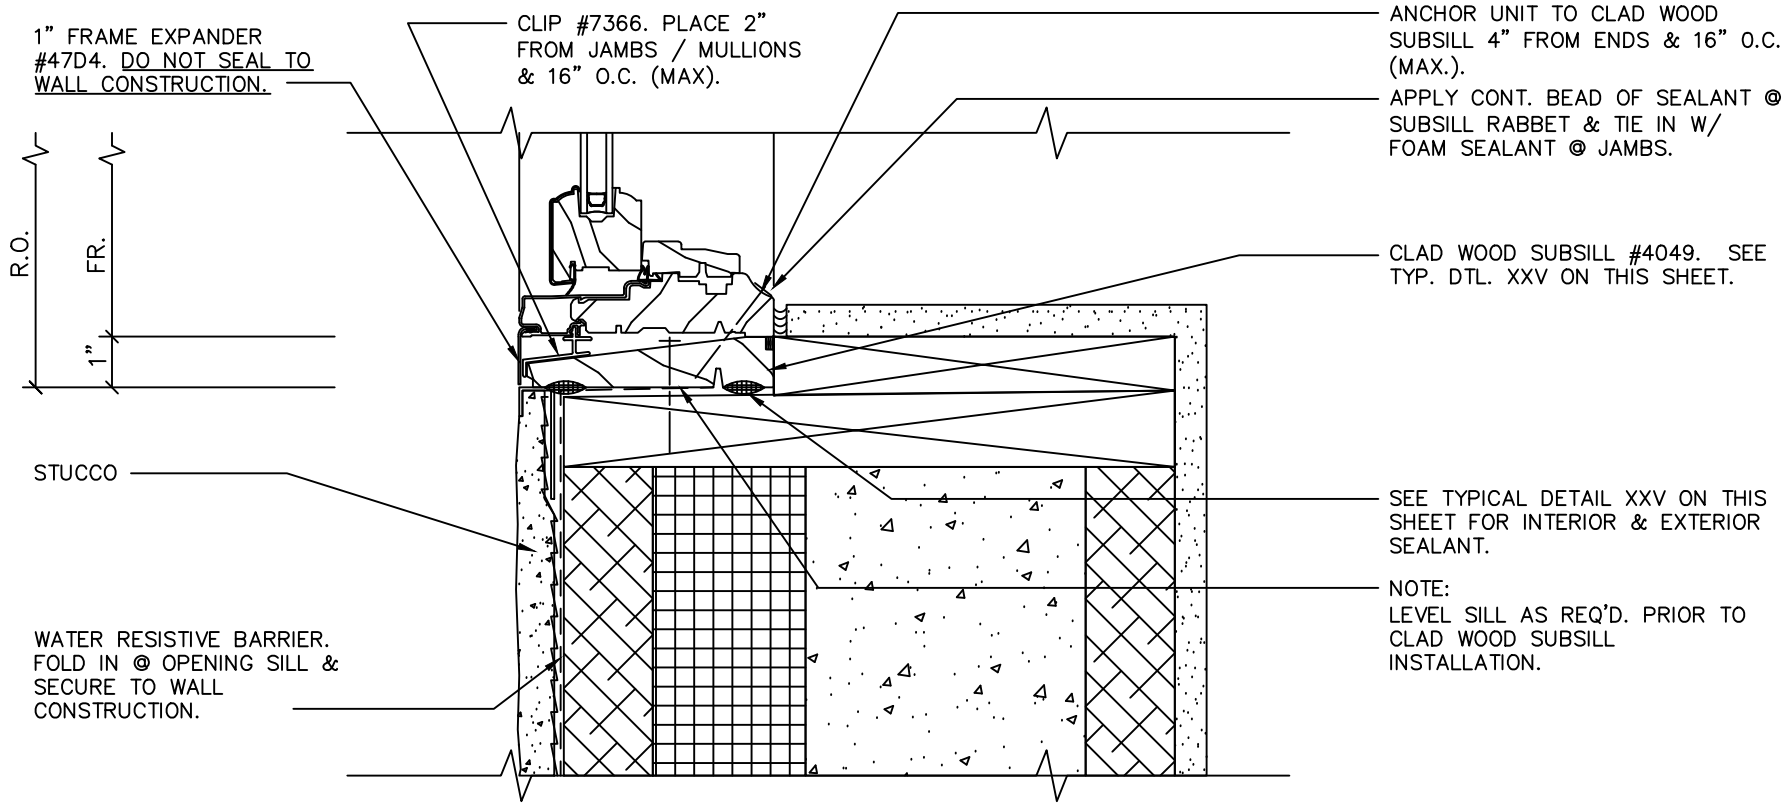

2. SILL

TYPICAL WINDOW INSTALLATION

PELLA CORPORATION * ARCHITECTURAL SERVICES | PROJECT NUMBER: 64637 | SCALE: 3" = 1'-0"

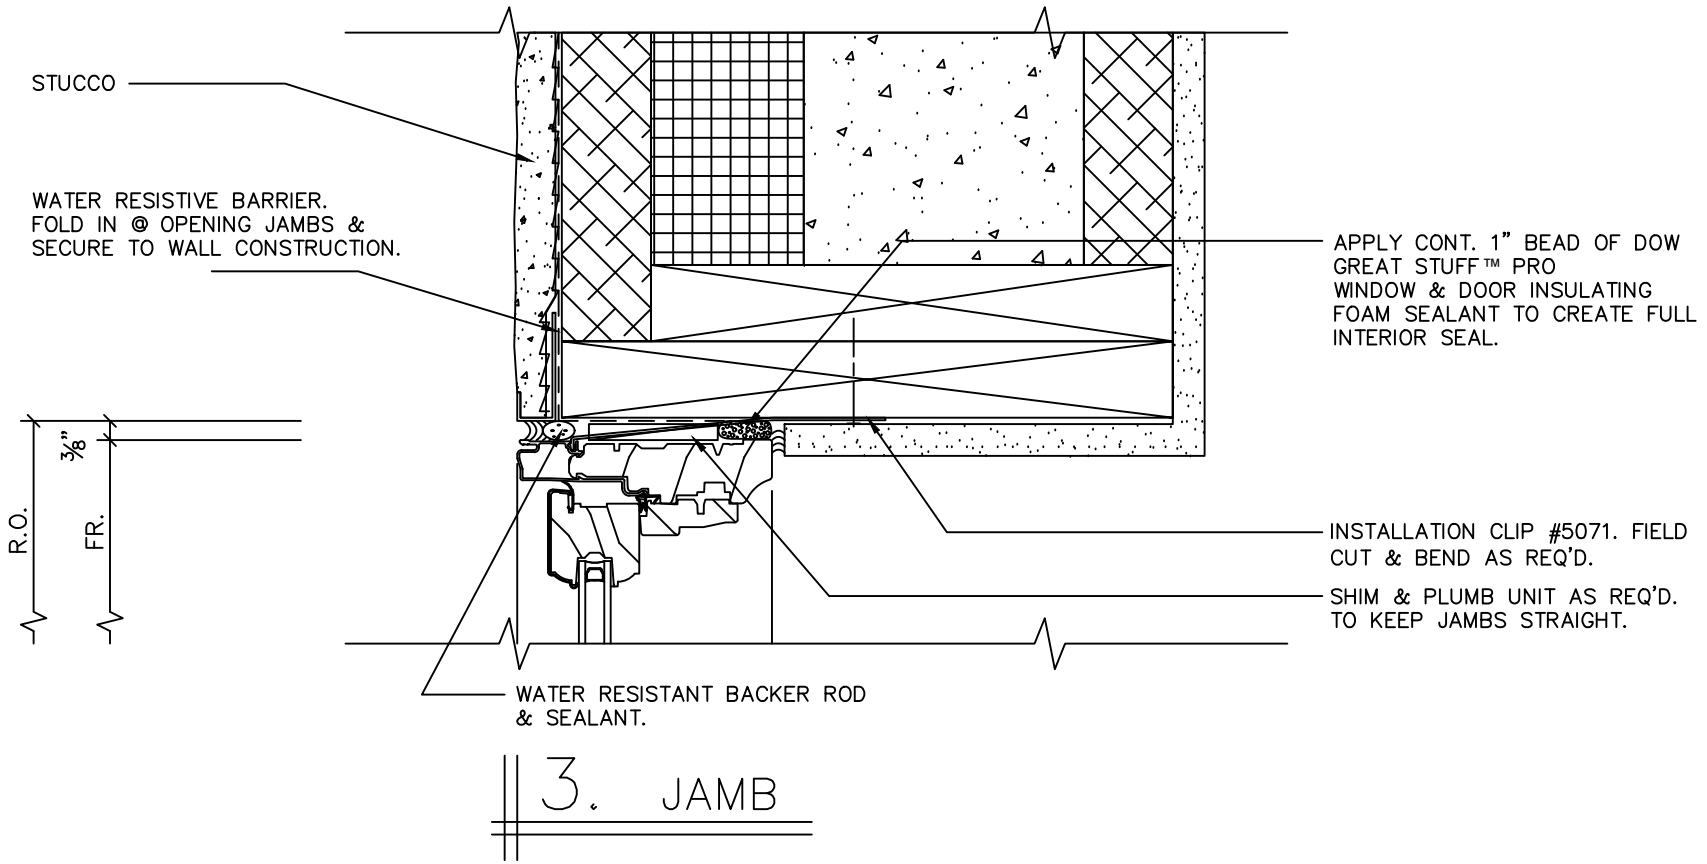

3. JAMB

TYPICAL WINDOW INSTALLATION

PELLA CORPORATION * ARCHITECTURAL SERVICES | PROJECT NUMBER: 64637 | SCALE: 3" = 1'-0"

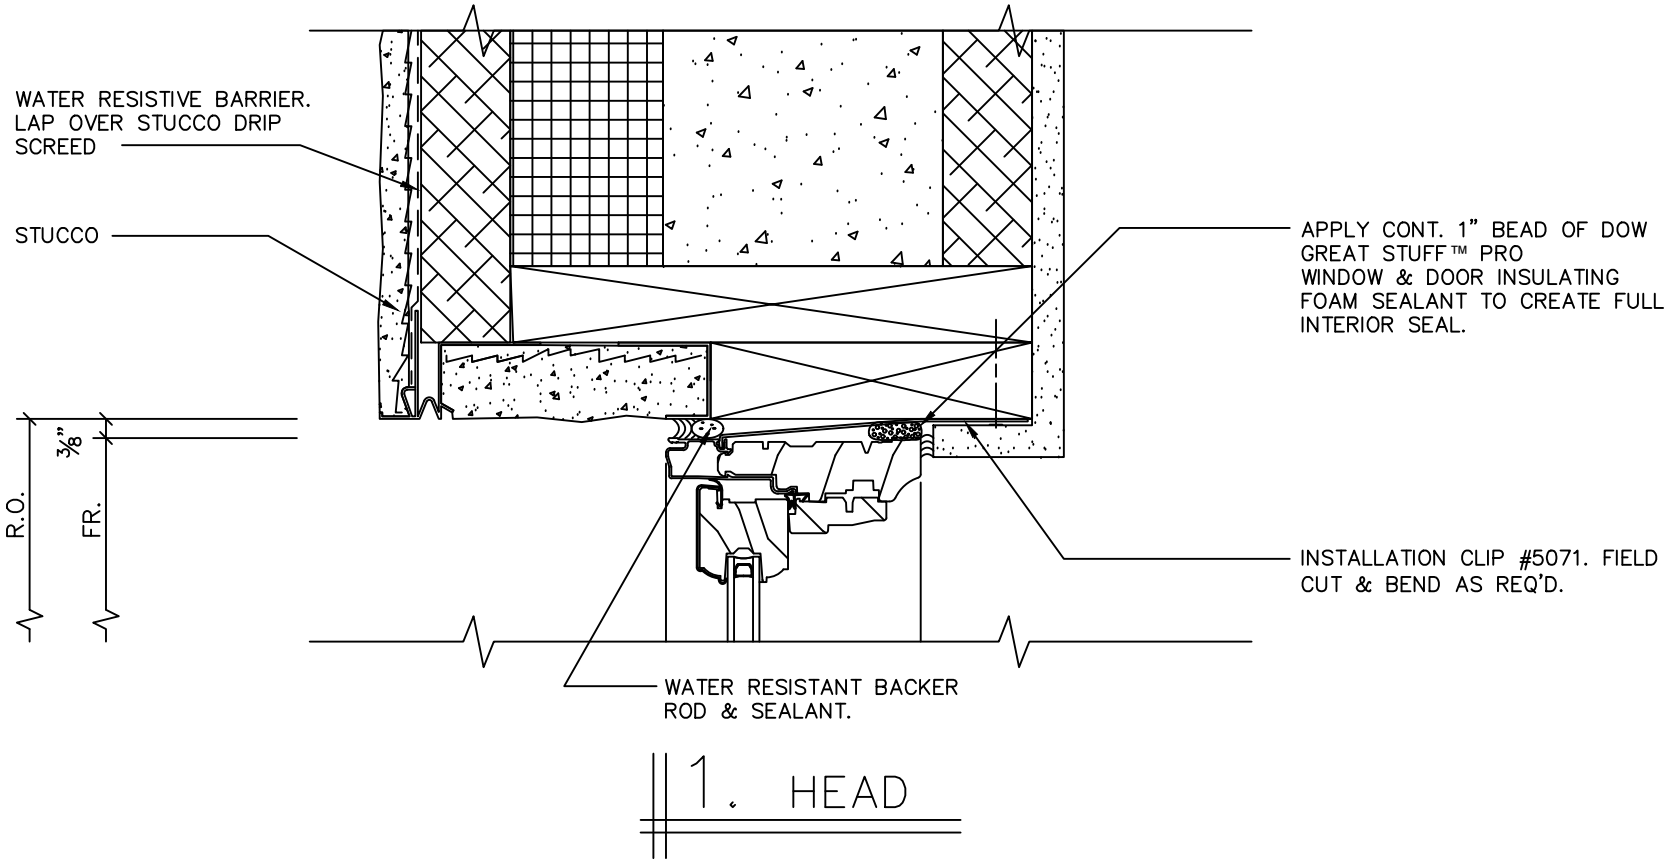

1. HEAD

TYPICAL WINDOW INSTALLATION

PELLA CORPORATION * ARCHITECTURAL SERVICES | PROJECT NUMBER: 64637 | SCALE: 3" = 1'-0"

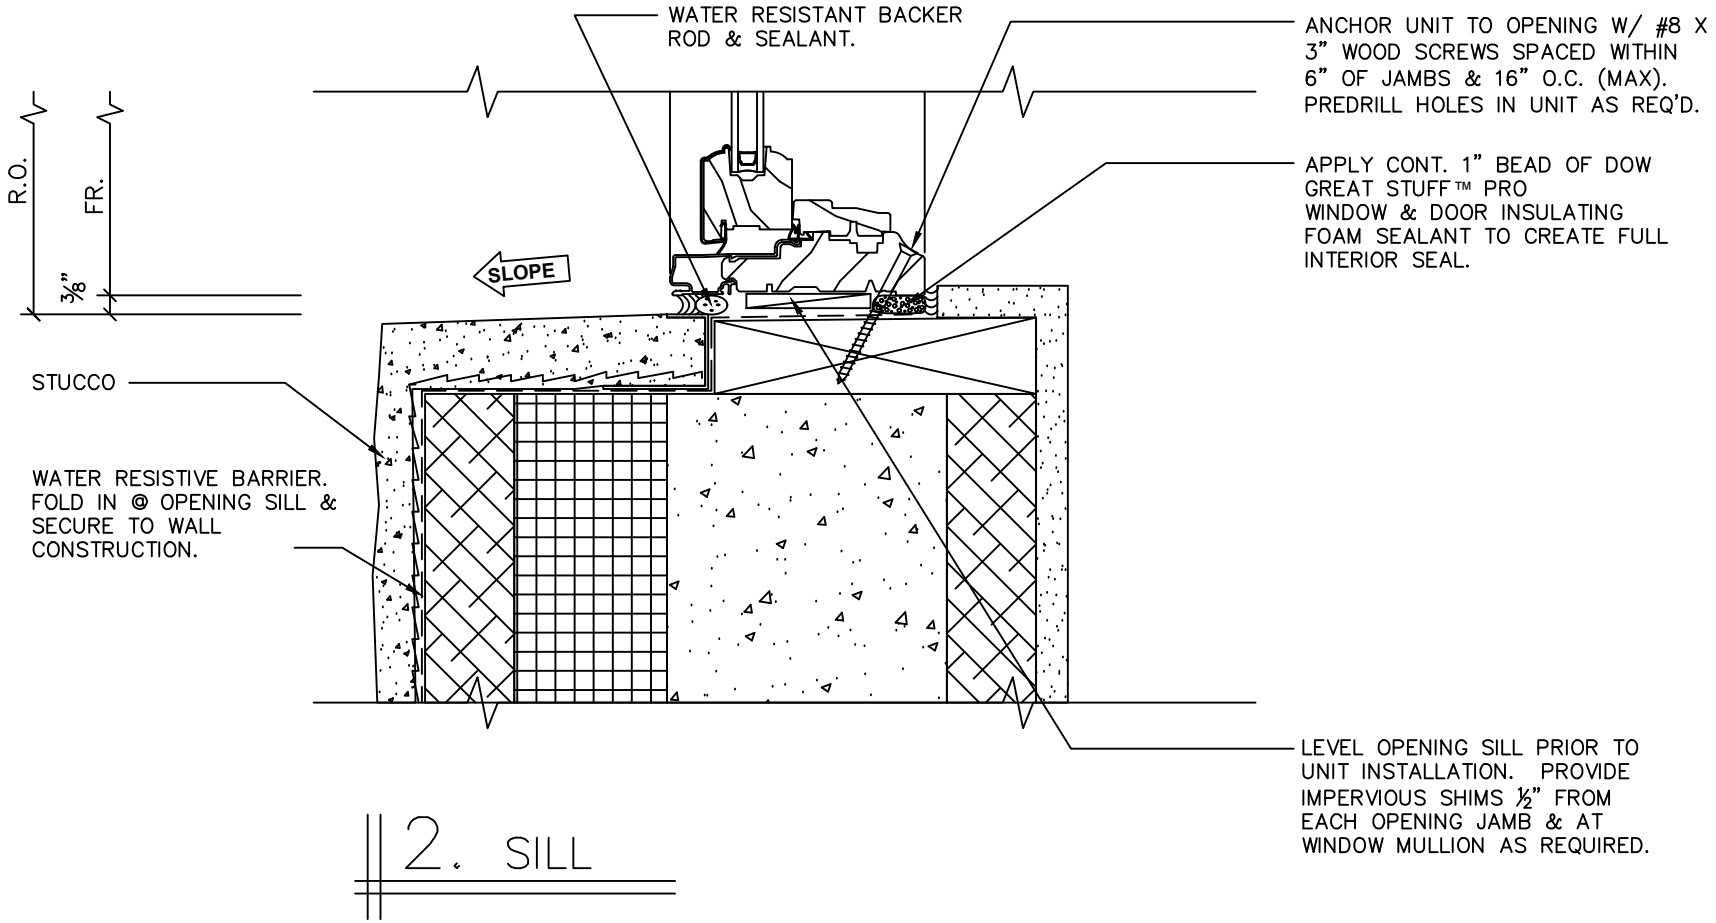

2. SILL

TYPICAL WINDOW INSTALLATION

PELLA CORPORATION * ARCHITECTURAL SERVICES | PROJECT NUMBER: 64637 | SCALE: 3" = 1'-0"

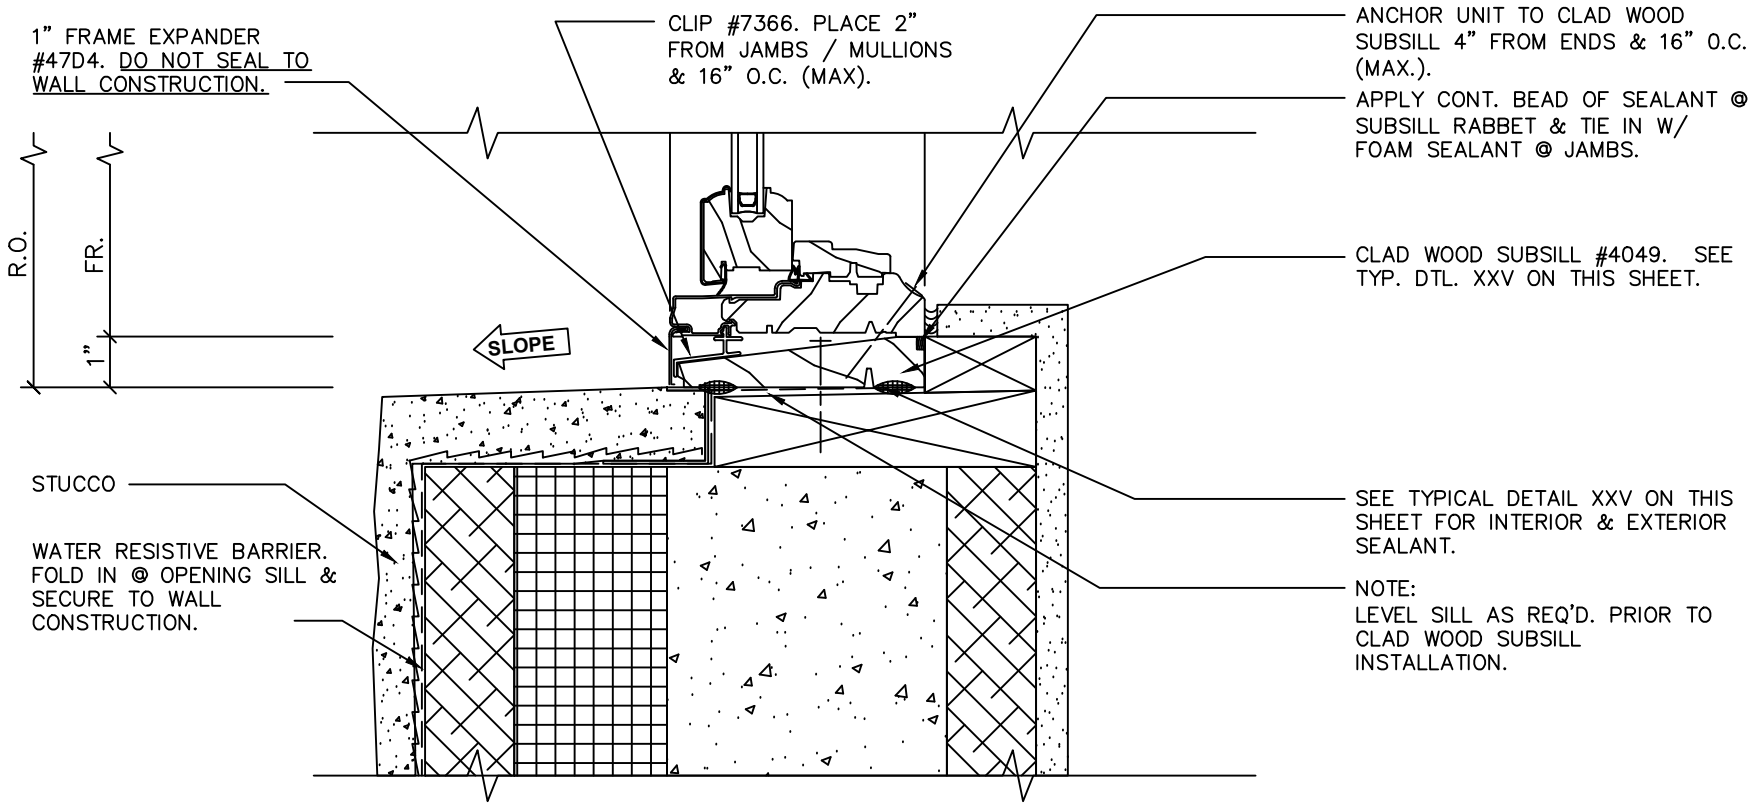

2. SILL

TYPICAL WINDOW INSTALLATION

PELLA CORPORATION * ARCHITECTURAL SERVICES | PROJECT NUMBER: 64637 | SCALE: 3" = 1'-0"

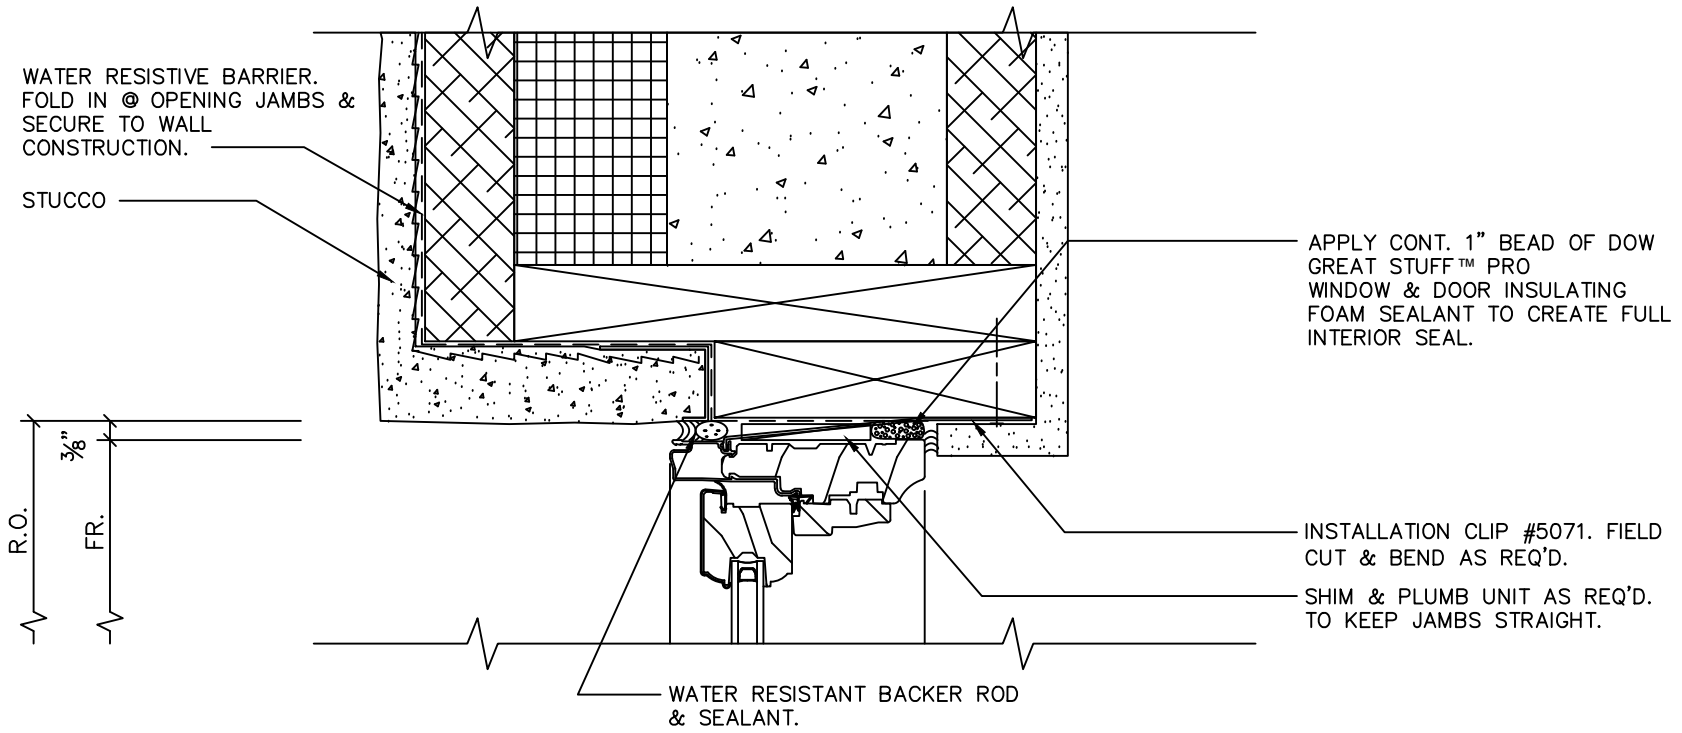

3. JAMB

TYPICAL WINDOW INSTALLATION

PELLA CORPORATION * ARCHITECTURAL SERVICES | PROJECT NUMBER: 64637 | SCALE: 3" = 1'-0"