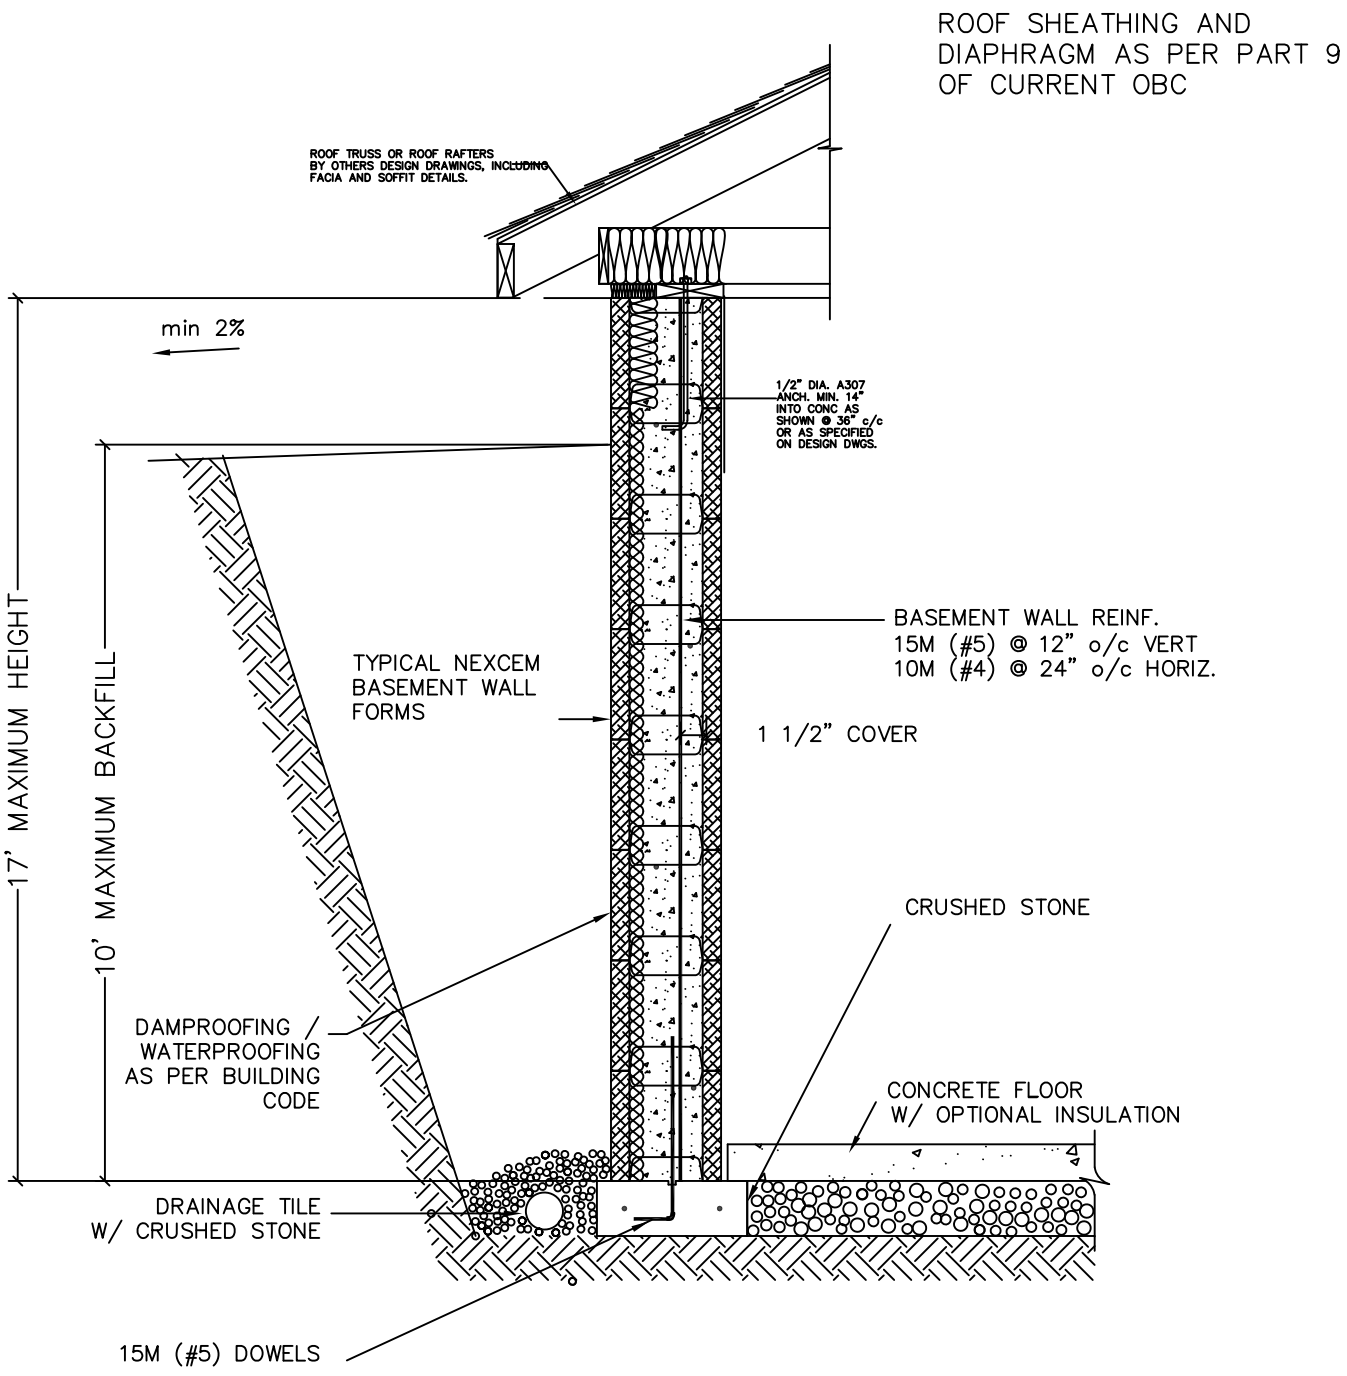

APPLICABLE WALL SYSTEMS – 10" R–8, 12" (R–8 or R–14), 14" (R–8, R–14 or R–22)

TITLE: **ROOF CONNECTION**		SCALE: NTS
PROJECT: **TYPICAL**		JOB NO: n/a
nexcem®		DWG NO: